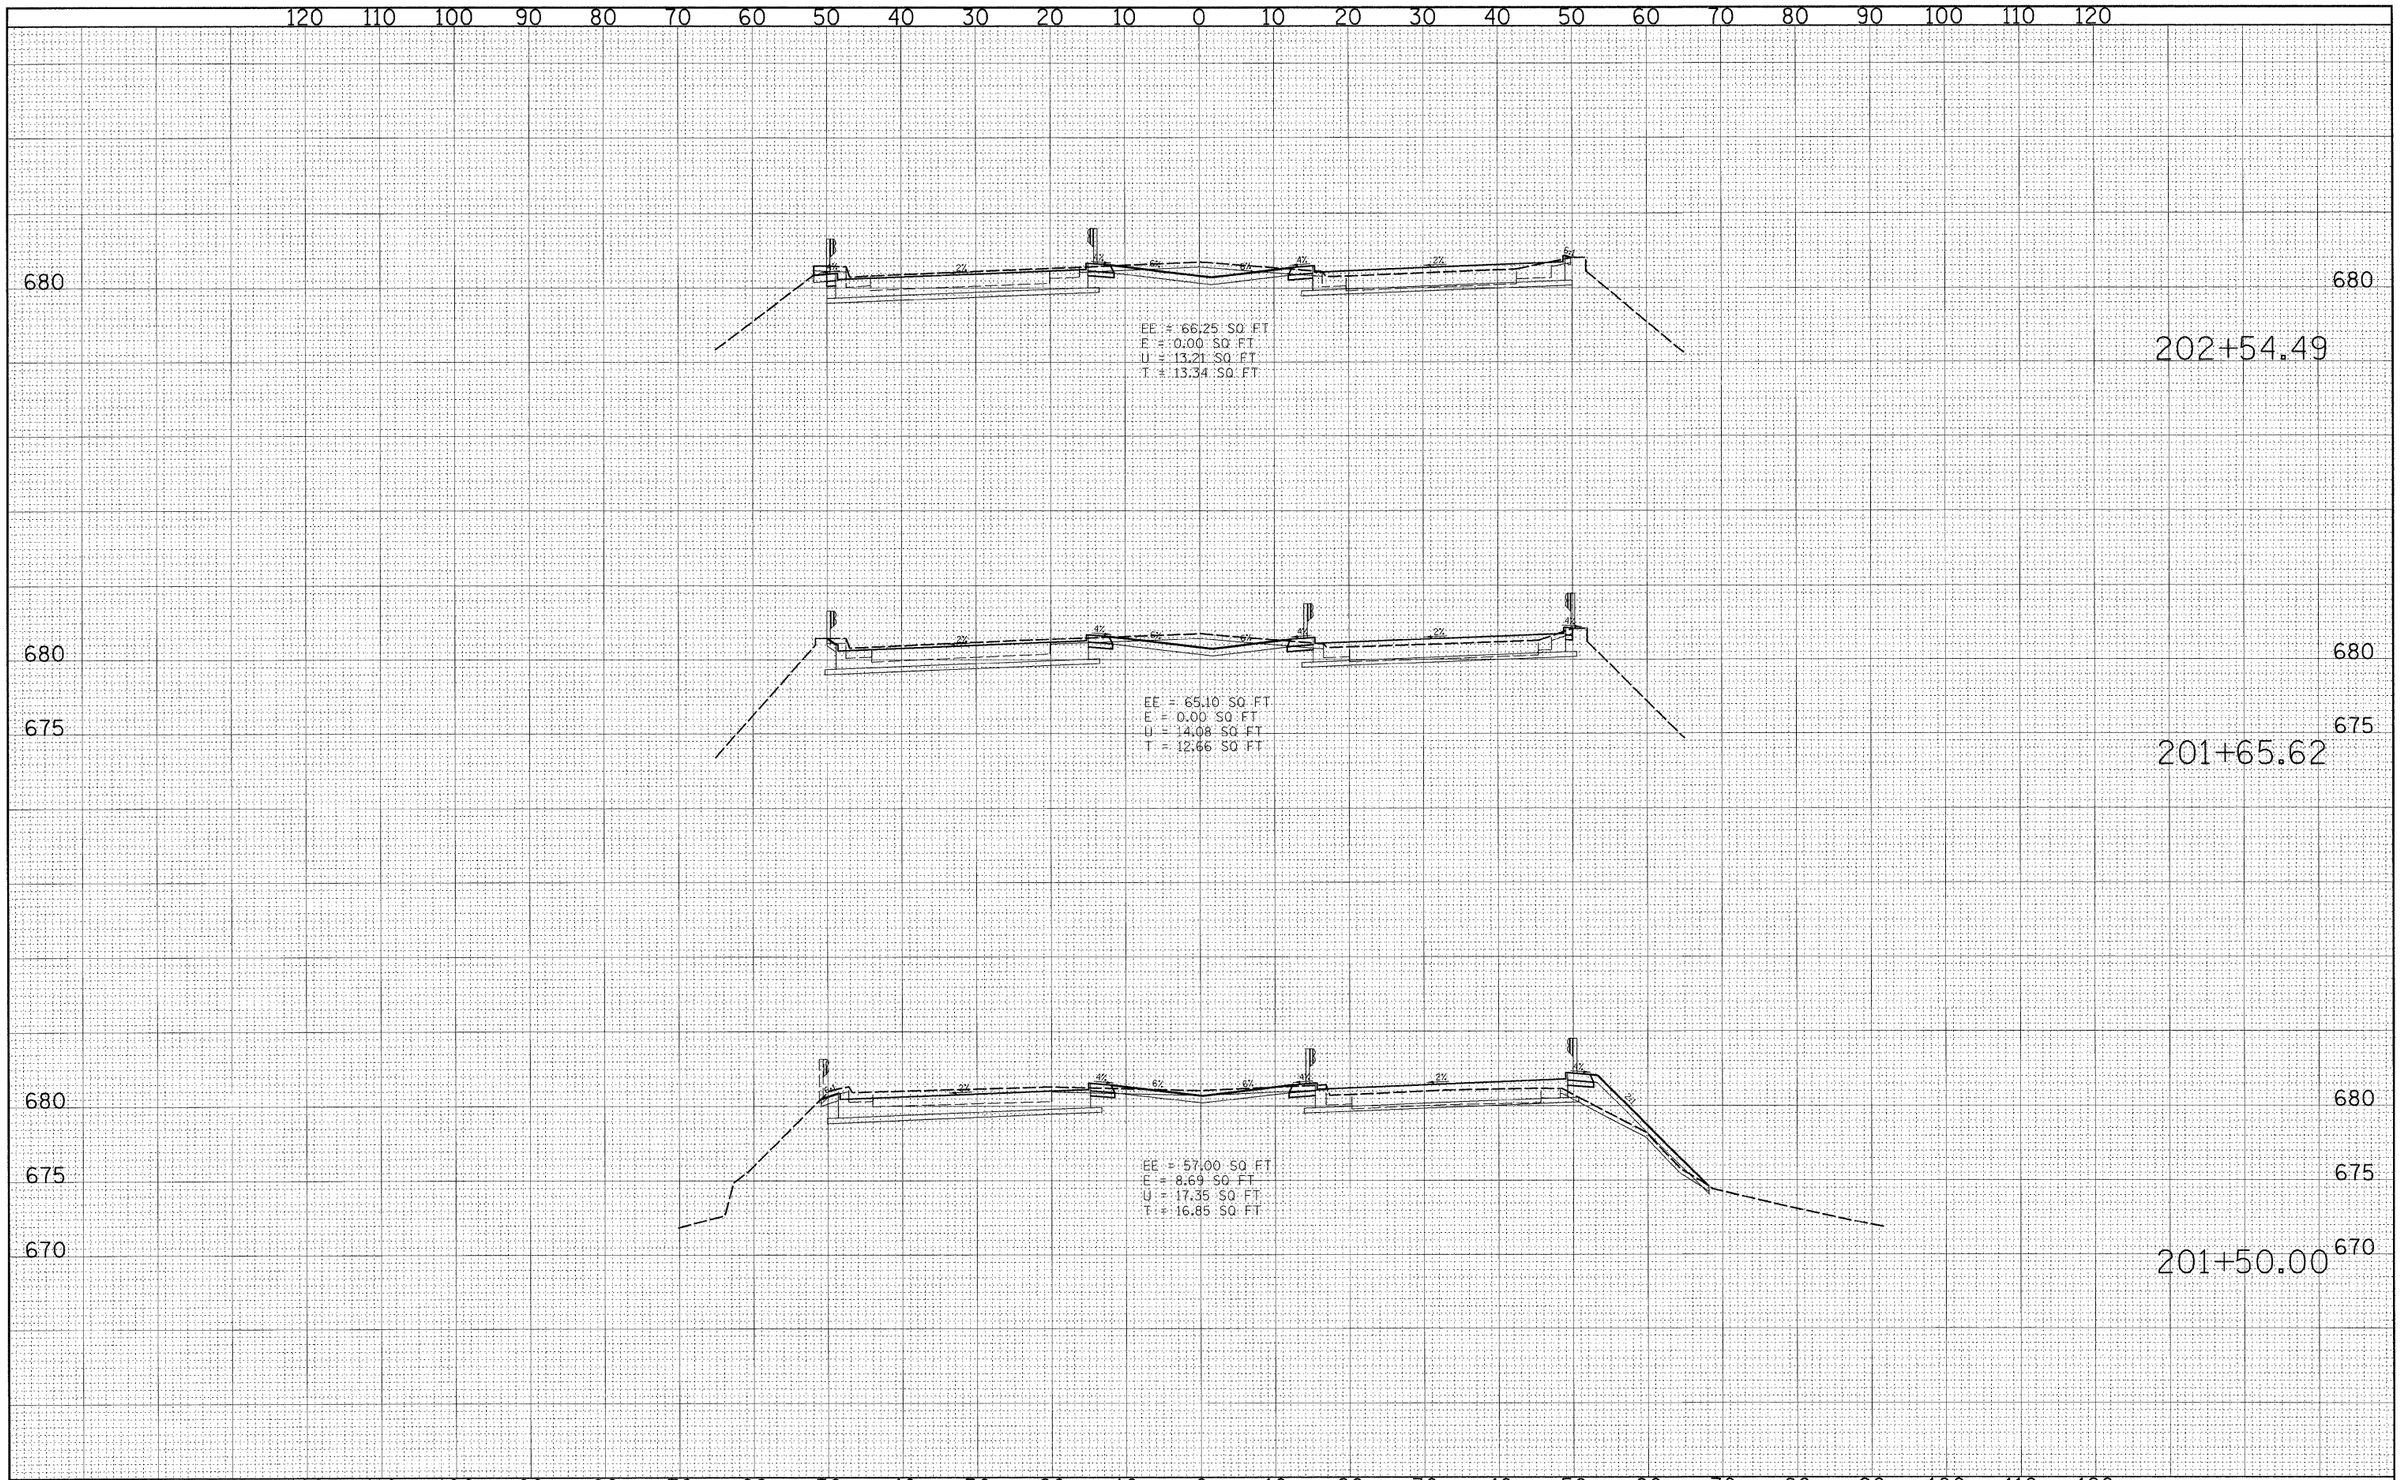

FINAL SURVEY	BY	DATE
SURVEYED		
PLOTTED		
TEMPLATE		
AREAS		
AREAS CHECKED		
NOTE BOOK NO.		

ORIGINAL SURVEY	BY	DATE
SURVEYED		
PLOTTED		
TEMPLATE		
AREAS		
AREAS CHECKED		
NOTE BOOK NO.		

FILE NAME = $FILEL$	USER NAME = $USER$	DESIGNED -	REVISED -
		DRAWN - JTT	REVISED -
	PLOT SCALE = 1:10	CHECKED - SPF	REVISED -
	PLOT DATE = 5/6/2009	DATE - 4/2/09	REVISED -

STATE OF ILLINOIS
DEPARTMENT OF TRANSPORTATION

IL RTE. 56 OVER BLACKBERRY CREEK
CROSS SECTIONS

SCALE: | SHEET NO. OF SHEETS | STA. 201+50.00 TO STA. 202+54.49

F.A.P. RTE.	SECTION	COUNTY	TOTAL SHEETS	SHEET NO.
573	61 B-BR-1	KANE	37	36

CONTRACT NO. 62817

FED. ROAD DIST. NO. | ILLINOIS | FED. AID PROJECT