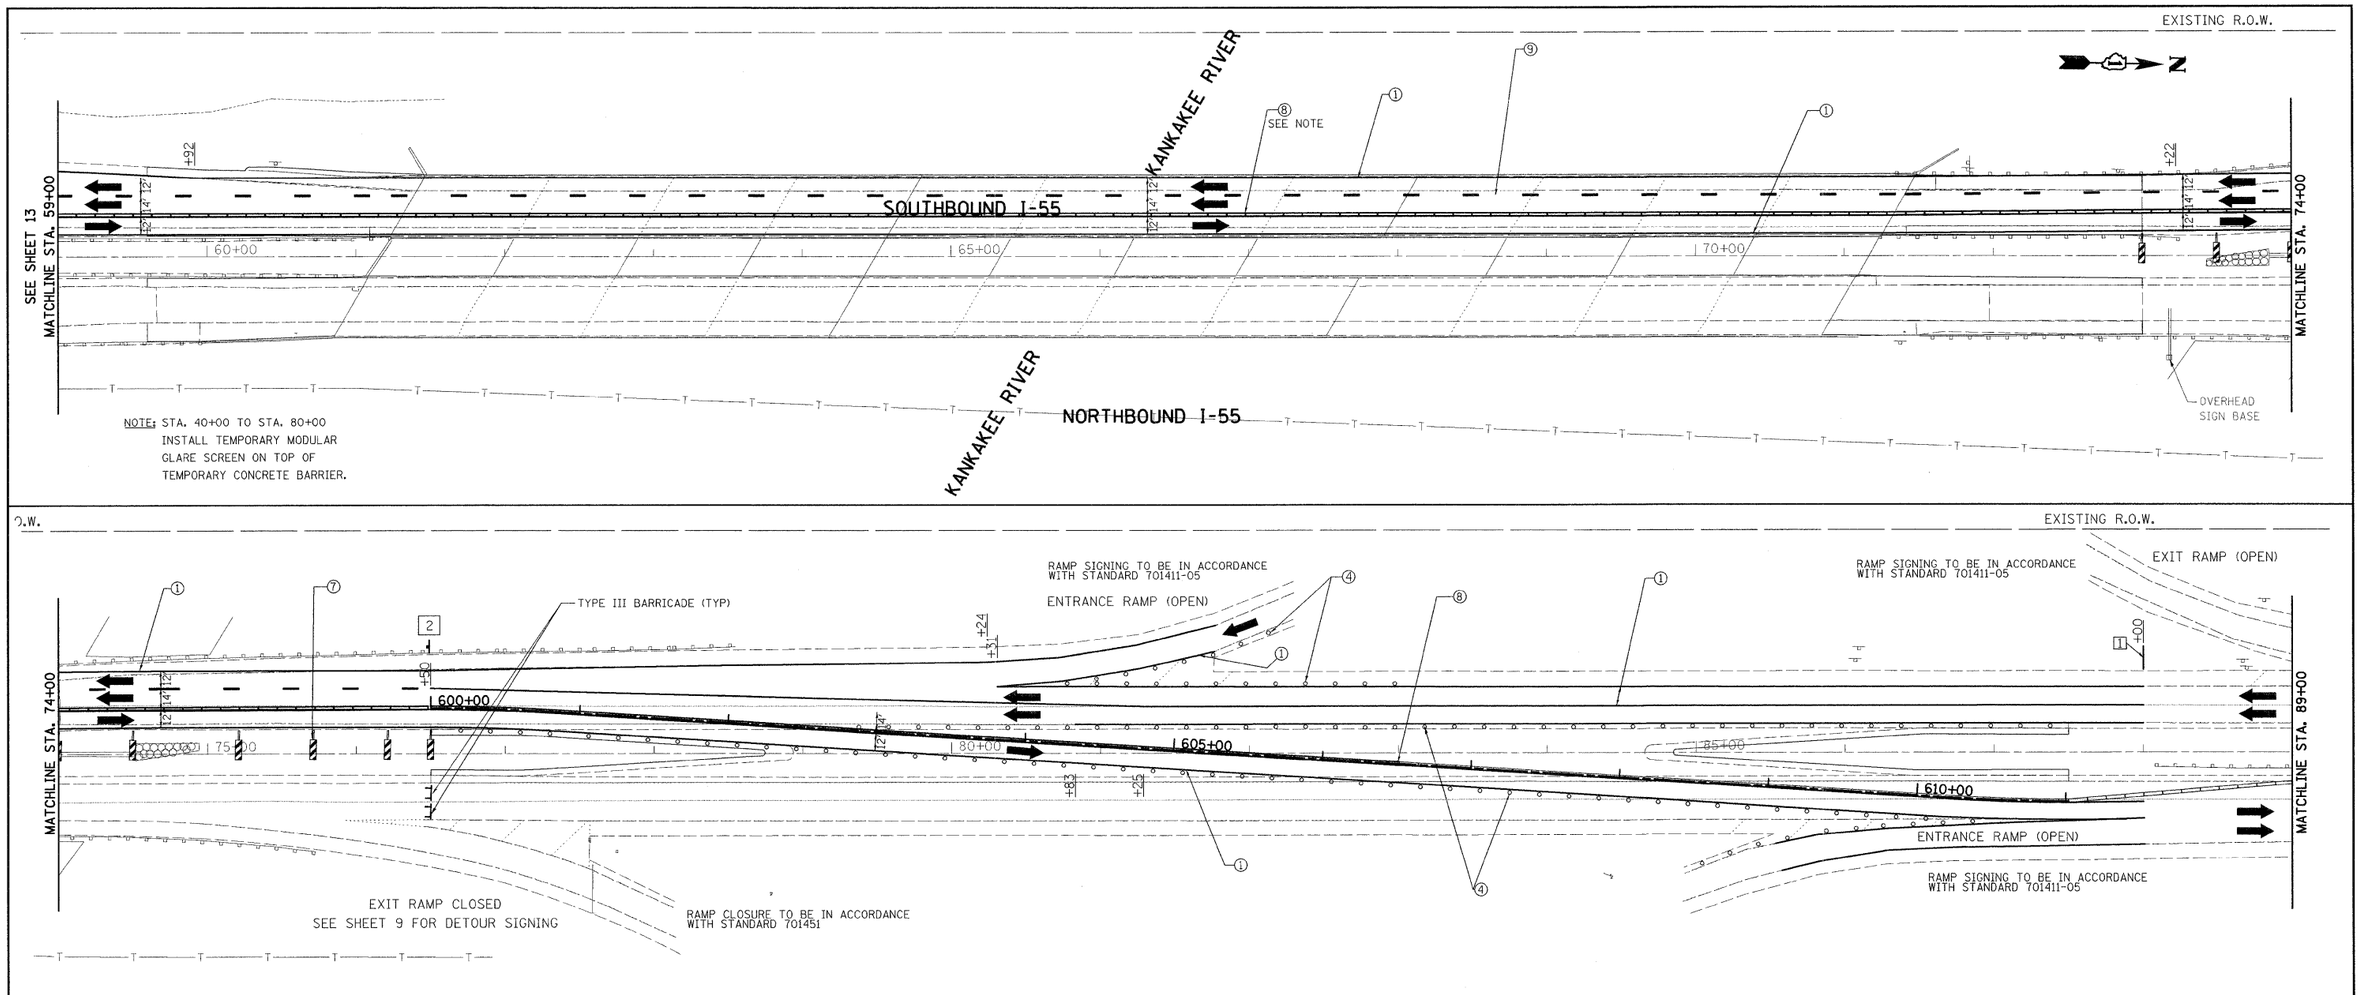

LEGEND

1. WET REFLECTIVE TEMPORARY TAPE TYPE III, 4" WHITE EDGE LINE
2. WET REFLECTIVE TEMPORARY TAPE TYPE III, 4" YELLOW EDGE LINE
3. NOT USED
4. DRUMS WITH STEADY BURNING MONODIRECTIONAL LIGHT
5. NOT USED
6. NOT USED
7. VERTICAL PANELS (BACK TO BACK)
8. TEMPORARY CONCRETE BARRIER
9. WET REFLECTIVE TEMPORARY TAPE TYPE III, 4" WHITE (10' LINE, 30' SPACE) LINE

rjngroup
Excellence through Ownership
200 West Front Street
Wheaton, Il 60187

DESIGNED - KSD	REVISED -		
DRAWN - KSD	REVISED -		
CHECKED - CMJ	REVISED -		
DATE - 03-04-09	REVISED -		

STATE OF ILLINOIS
DEPARTMENT OF TRANSPORTATION

I-55 OVER THE KANKAKEE RIVER
TRAFFIC CONTROL PLAN STAGE II

SCALE: 1" = 50' | SHEET NO. 2 OF 2 SHEETS | STA. 59+00.00 TO STA. 89+00.00

F.A.I. RTE.	SECTION	COUNTY	TOTAL SHEETS	SHEET NO.
55	88 (B&B-1) BR	WILL	72	14

CONTRACT NO. 62930

FED. ROAD DIST. NO. 1 | ILLINOIS | FED. AID PROJECT