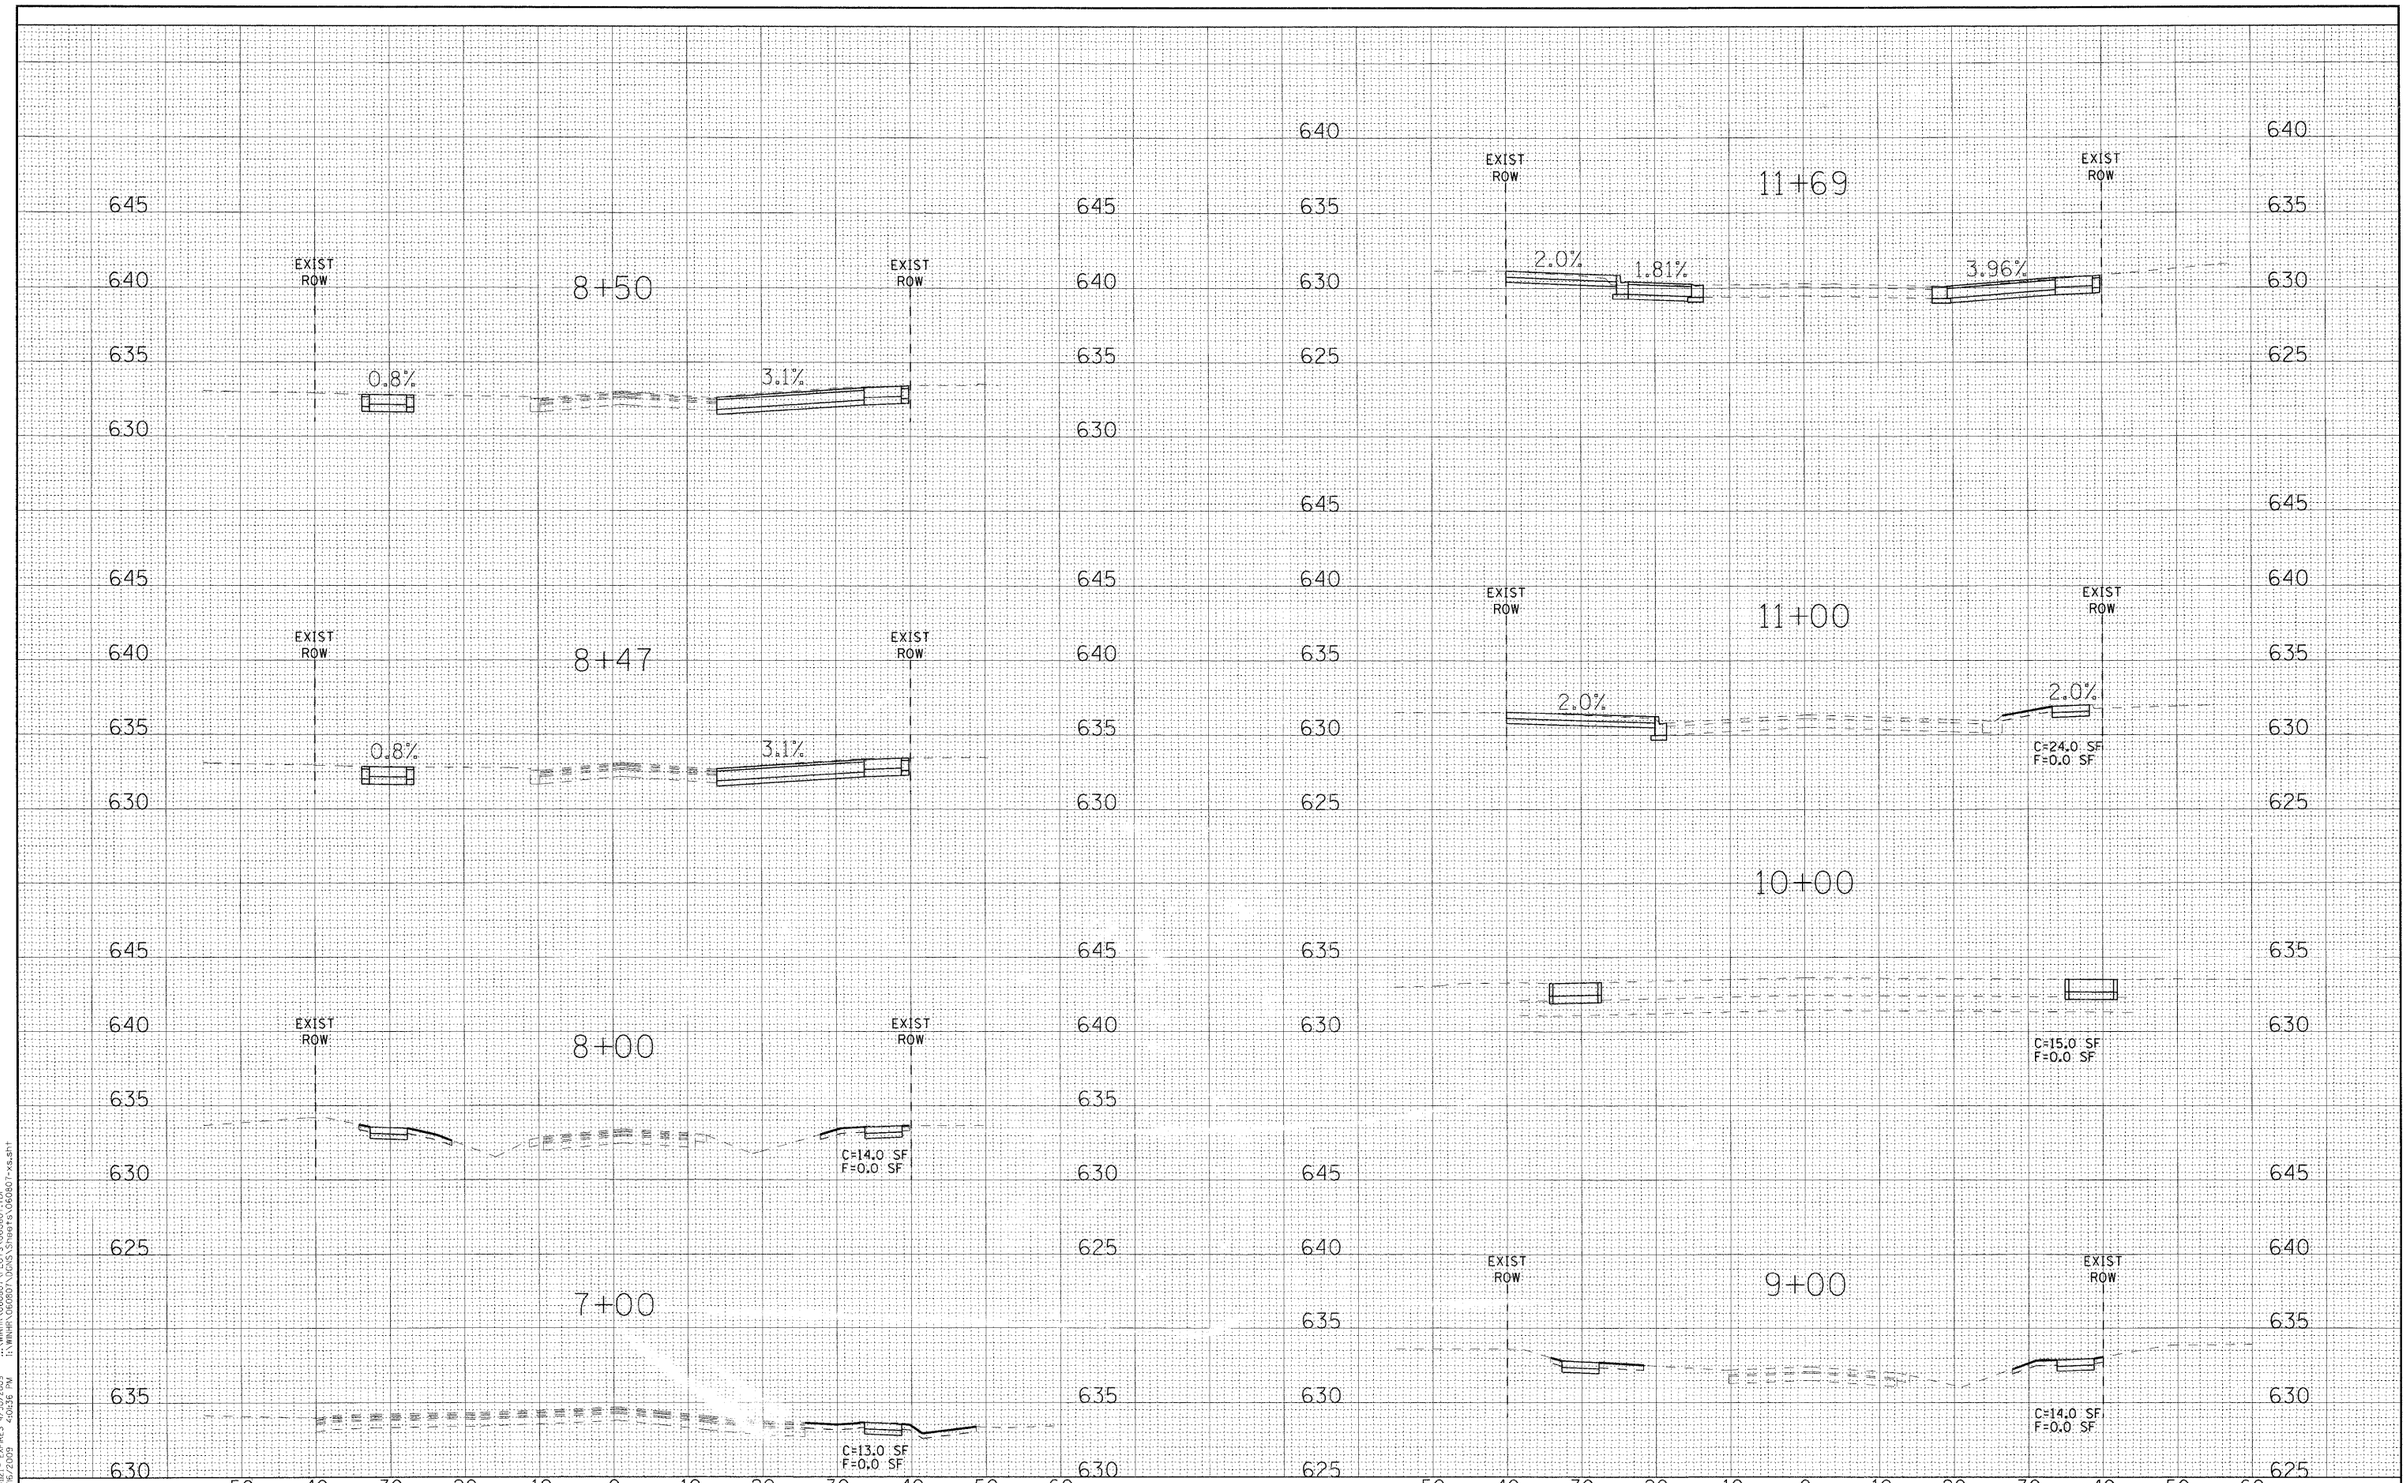

COPYRIGHT © 2008 BY BAXTER & WOODMAN, INC.
STATE OF ILLINOIS - PROFESSIONAL DESIGN FIRM
LICENSE NO.- 184-001121 - EXPIRES 4/30/2009
6/26/13 10:09:19 AM
...\plotdriver\PDF-22x34.pltcfg
...\WINHR\060807\PLOTS\060807-HDI
I:\WINHR\060807\DGNS\Sheets\060807-xs.sht

BAXTER & WOODMAN Consulting Engineers

DESIGNED - MWP	REVISED - IDOT REVIEW 2/19/09	
DRAWN - CJC	REVISED -	
CHECKED - MDW	REVISED -	
DATE - 8/1/08	FILE - 060807-xs.sht	

VILLAGE OF WINTHROP HARBOR, ILLINOIS
ILLINOIS ROUTE 137 (SHERIDAN ROAD) AND 7TH STREET
STREETSCAPE IMPROVEMENTS

CROSS SECTIONS – 7TH STREET

SCALE: 1" = 10' (HORIZ); 1" = 5' (VERT) | STA. 7+00 TO STA. 11+69

F.A. RTE.	SECTION	COUNTY	TOTAL SHEETS	SHEET NO.
*	06-00036-00-LS	LAKE	70	65
	C-91-197-10	CONTRACT NO. 63167		
FED. ROAD DIST. NO.	ILLINOIS	FED. AID PROJECT	ARA-0001(810)	

* F.A.P. 352 ILLINOIS ROUTE 137 (SHERIDAN ROAD)