SECTION 36, TOWNSHIP 37, RANGE 13
SECTION 31, TOWNSHIP 37, RANGE 14

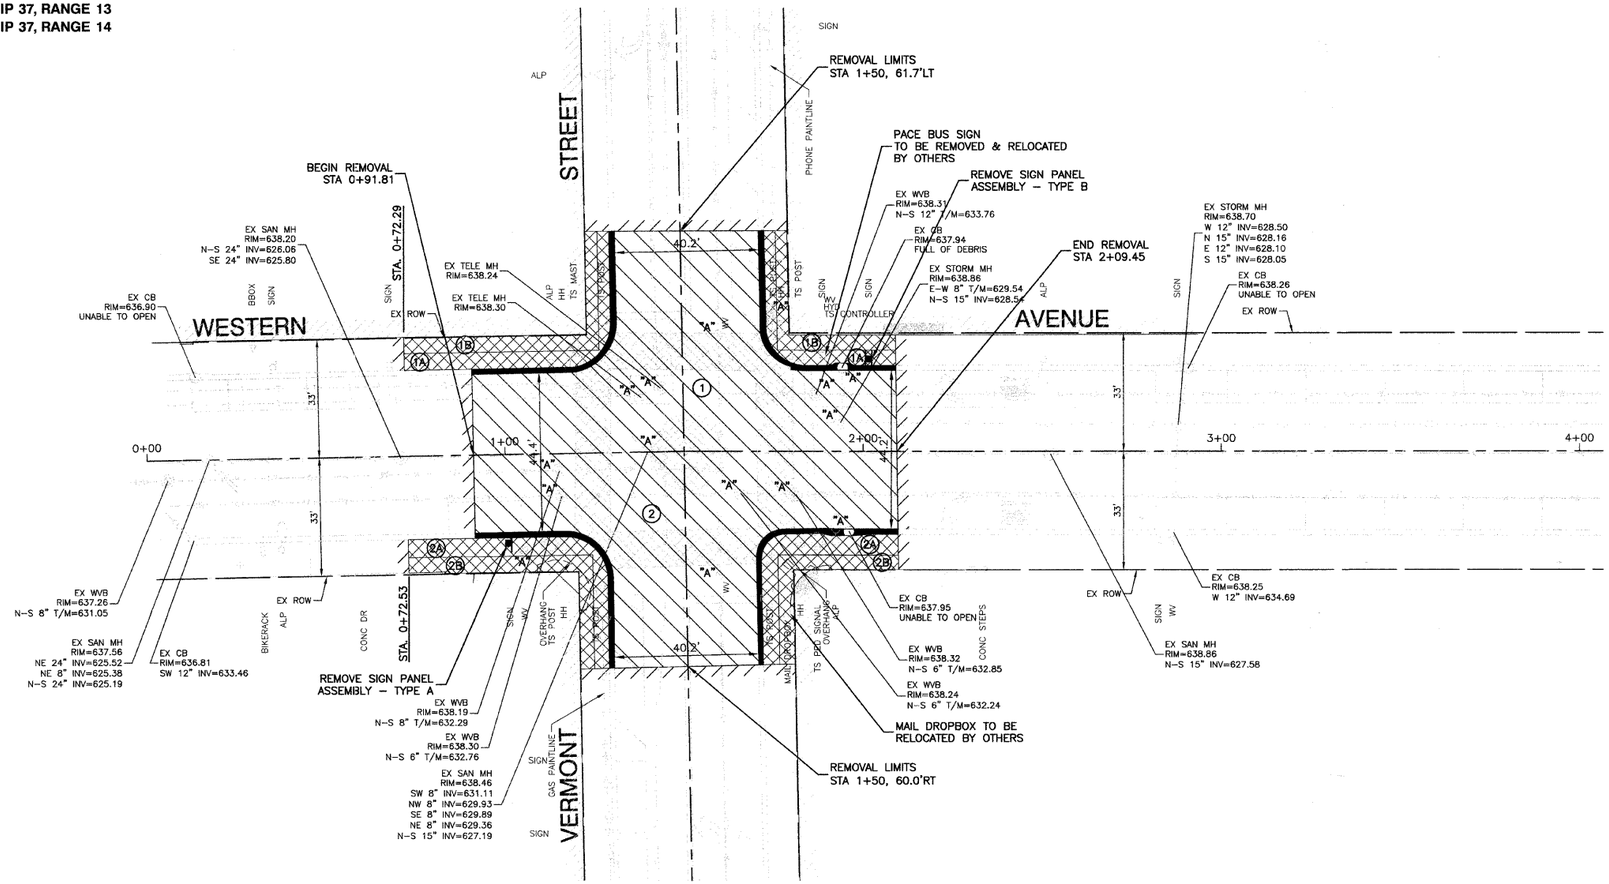


N

## STAGING NOTES

PAVEMENT AND SIDEWALK SHALL BE SAW CUT INBETWEEN STAGES (INCIDENTAL)

(1) STAGE 1 REMOVAL AND REPLACEMENT WILL CONSIST OF WEST HALF OF THE INTERSECTION IN ACCORDANCE WITH THE DETOUR PLAN ON SHEET 4, AND HIGHWAY STANDARDS 701601–06 AND 701701–06.

(1A) STAGE 1A REMOVAL AND REPLACEMENT WILL CONSIST OF THE PORTIONS OF SIDEWALK ADJACENT TO THE CURB & GUTTER.

(1B) STAGE 1B REMOVAL AND REPLACEMENT WILL CONSIST OF THE PORTIONS OF SIDEWALK ADJACENT TO THE BUILDINGS/RIGHT–OF–WAY, AFTER COMPLETION OF STAGE 1A.

(2) STAGE 2 REMOVAL AND REPLACEMENT WILL CONSIST OF EAST HALF OF THE INTERSECTION IN ACCORDANCE WITH THE DETOUR PLAN ON SHEET 4, AND HIGHWAY STANDARDS 701601–06 AND 701701–06.

(2A) STAGE 2A REMOVAL AND REPLACEMENT WILL CONSIST OF THE PORTIONS OF SIDEWALK ADJACENT TO THE CURB & GUTTER.

(2B) STAGE 2B REMOVAL AND REPLACEMENT WILL CONSIST OF THE PORTIONS OF SIDEWALK ADJACENT TO THE BUILDINGS/RIGHT–OF–WAY, AFTER COMPLETION OF STAGE 2A.

## LEGEND

- COMBINATION CURB & GUTTER REMOVAL
- PAVEMENT REMOVAL
- SIDEWALK REMOVAL
- "A" EXISTING UTILITY STRUCTURE TO BE ADJUSTED
- REMOVAL LIMITS SAW CUT
- EXISTING BUILDING ENTRANCES

## BENCH MARK: BIS 19

SQUARE CUT IN SE CORNER OF TRAFFIC SIGNAL BASE AT NW CORNER OF VERMONT STREET AND WESTERN AVENUE
ELEVATION=638.565 NGVD 29 DATUM

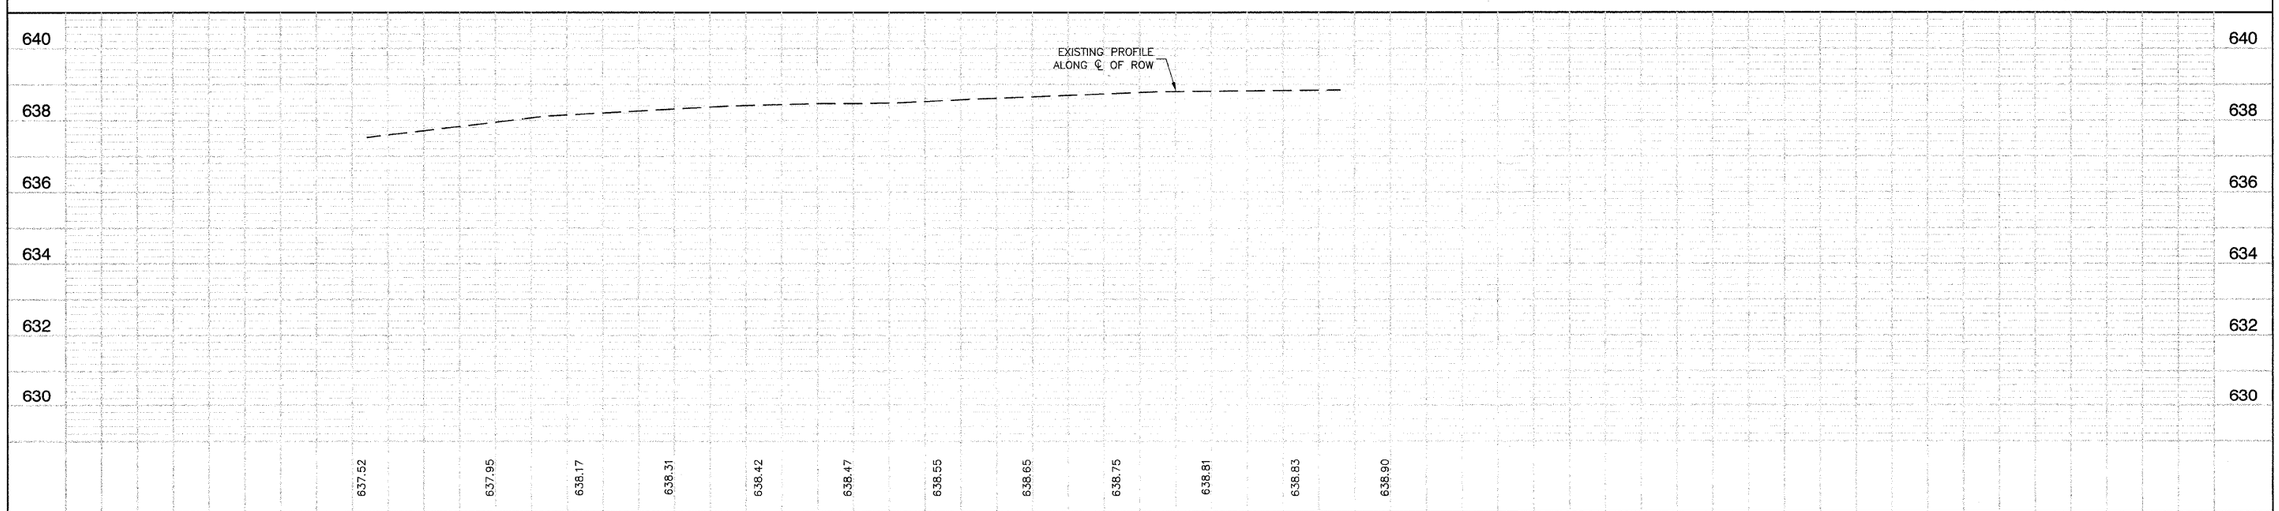


PLAN — NOTE BOOK NO. — SURVEYED — PLOTTED — ALIGNMENT CHECKED — RT. OF WAY CHECKED — CADD FILE NAME — BY — DATE

PROFILE — NOTE BOOK — SURVEYED — PLOTTED — GRADES CHECKED — B.M. NOTED — BY — DATE

| | | | | | | | | | | | |
|---|---|---|---|---|---|---|---|---|---|---|---|
| FILE NAME = 09285-PLPR-01 - IDOT PLPR01 | USER NAME = | DESIGNED — HLG | REVISED — | STATE OF ILLINOIS DEPARTMENT OF TRANSPORTATION | INTERSECTION ENHANCEMENTS WESTERN AVENUE & VERMONT STREET REMOVAL PLAN | F.A.P. RTE. | SECTION | COUNTY | TOTAL SHEETS | SHEET NO. |
| | | CHECKED — HLG | REVISED — | | | 0370 | 09-00183-00-SP | COOK | 16 | 5 |
| | PLOT SCALE = | DRAWN — PS | REVISED — | | | | | CONTRACT NO. 63313 | | |
| | PLOT DATE = ---- | CHECKED — AG | REVISED — | | SCALE: H 1"=20' V 1"=2' SHEET NO. 5 OF 16 SHEETS STA. 0+00 TO STA. 3+00 | FED. ROAD DIST. NO. 1 | ILLINOIS | FED. AID PROJECT ARA-9003 (338) | | |