SECTION 36, TOWNSHIP 37, RANGE 13
SECTION 31, TOWNSHIP 37, RANGE 14

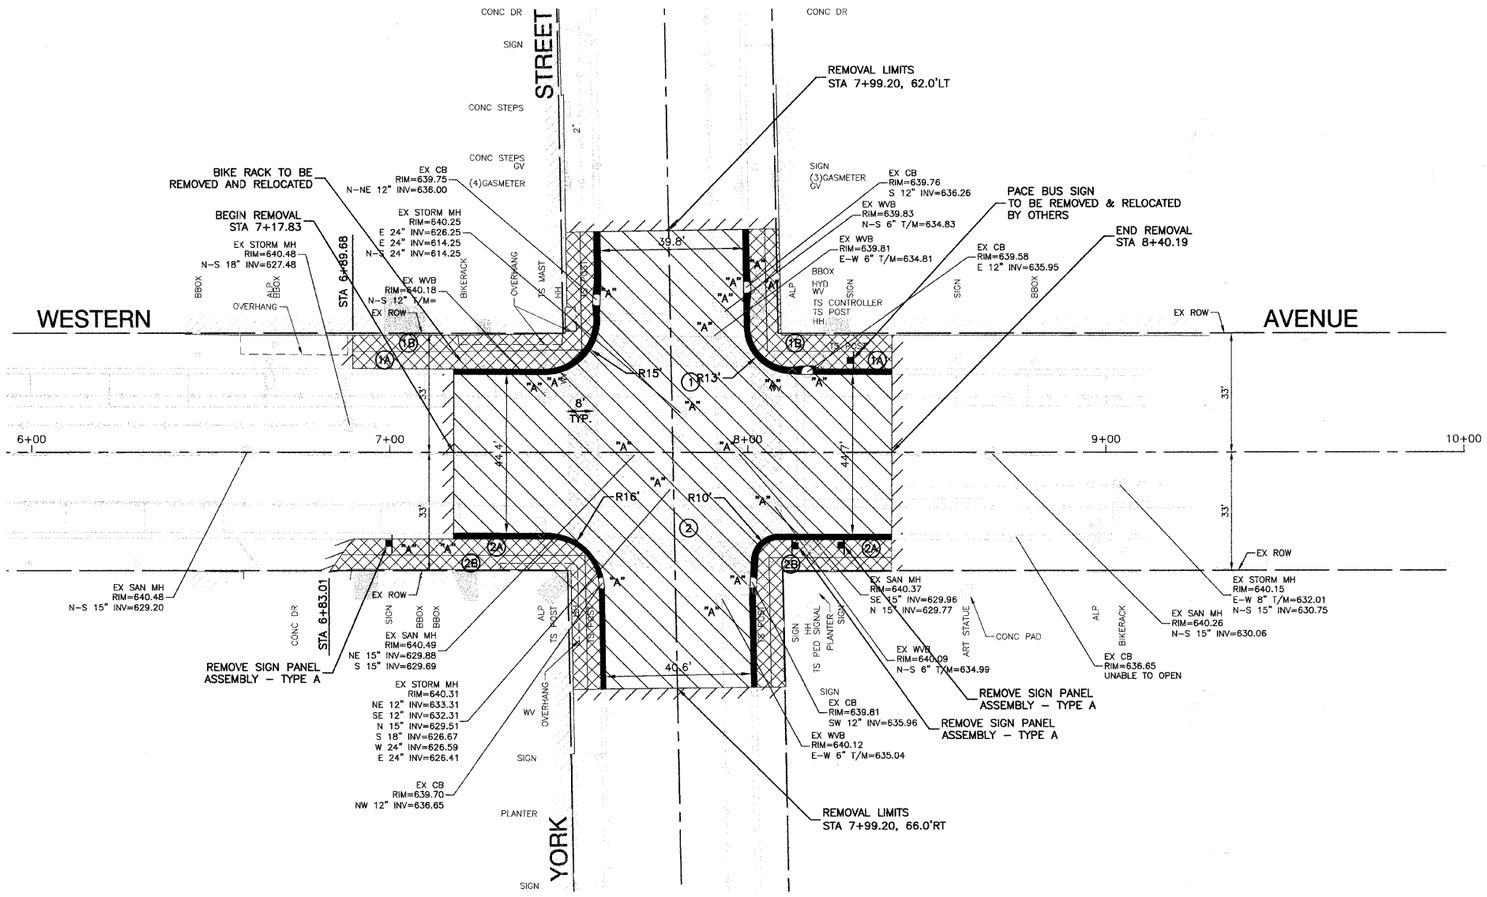

N

STAGING NOTES

PAVEMENT AND SIDEWALK SHALL BE SAW CUT INBETWEEN STAGES (INCIDENTAL)

1 STAGE 1 REMOVAL AND REPLACEMENT WILL CONSIST OF WEST HALF OF THE INTERSECTION IN ACCORDANCE WITH THE DETOUR PLAN ON SHEET 4, AND HIGHWAY STANDARDS 701601-06 AND 701701-06.

1A STAGE 1A REMOVAL AND REPLACEMENT WILL CONSIST OF THE PORTIONS OF SIDEWALK ADJACENT TO THE CURB & GUTTER.

1B STAGE 1B REMOVAL AND REPLACEMENT WILL CONSIST OF THE PORTIONS OF SIDEWALK ADJACENT TO THE BUILDINGS/RIGHT-OF-WAY, AFTER COMPLETION OF STAGE 1A.

2 STAGE 2 REMOVAL AND REPLACEMENT WILL CONSIST OF EAST HALF OF THE INTERSECTION IN ACCORDANCE WITH THE DETOUR PLAN ON SHEET 4, AND HIGHWAY STANDARDS 701601-06 AND 701701-06.

2A STAGE 2A REMOVAL AND REPLACEMENT WILL CONSIST OF THE PORTIONS OF SIDEWALK ADJACENT TO THE CURB & GUTTER.

2B STAGE 2B REMOVAL AND REPLACEMENT WILL CONSIST OF THE PORTIONS OF SIDEWALK ADJACENT TO THE BUILDINGS/RIGHT-OF-WAY, AFTER COMPLETION OF STAGE 2A.

LEGEND

- COMBINATION CURB & GUTTER REMOVAL
- PAVEMENT REMOVAL
- SIDEWALK REMOVAL
- "A" EXISTING UTILITY STRUCTURE TO BE ADJUSTED
- REMOVAL LIMITS SAW CUT
- EXISTING BUILDING ENTRANCES

BENCH MARK: BIS 189

SE BOLT OF LIGHT POLE AT NW CORNER OF WESTERN AVENUE AND YORK STREET
ELEVATION=640.75 NGVD 29 DATUM

PLAN — SURVEYED / PLOTTED / ALIGNMENT CHECKED / RT. OF WAY CHECKED / CADD FILE NAME / NOTE BOOK / NO. / BY / DATE

PROFILE — SURVEYED / PLOTTED / GRADES CHECKED / B.M. NOTED / NOTE BOOK / BY / DATE

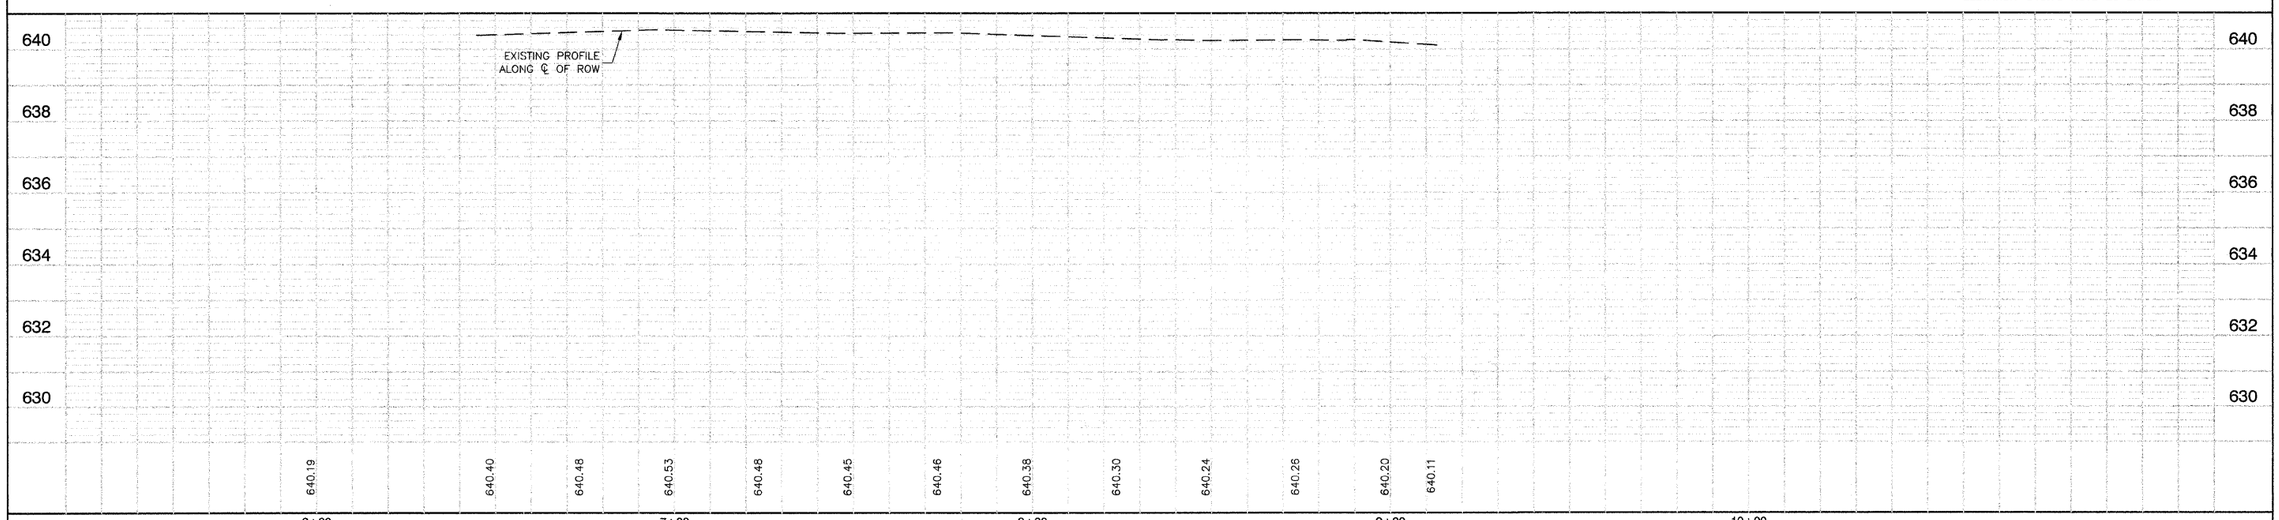

FILE NAME = 09285-PLPR-01 - IDOT PLPR02	USER NAME =	DESIGNED — HLG	REVISED —	STATE OF ILLINOIS DEPARTMENT OF TRANSPORTATION	INTERSECTION ENHANCEMENTS WESTERN AVENUE & YORK STREET REMOVAL PLAN	F.A.P. RTE.	SECTION	COUNTY	TOTAL SHEETS / SHEET NO.
		CHECKED — HLG	REVISED —			0370	09-00183-00-SP	COOK	16 / 6
	PLOT SCALE =	DRAWN — PS	REVISED —					CONTRACT NO. 63313	
	PLOT DATE = ----	CHECKED — AG	REVISED —		SCALE: H 1"=20' V 1"=2' / SHEET NO. 6 OF 16 SHEETS / STA. 6+00 TO STA. 10+00	FED. ROAD DIST. NO. 1	ILLINOIS	FED. AID PROJECT ARA-9003 (338)	