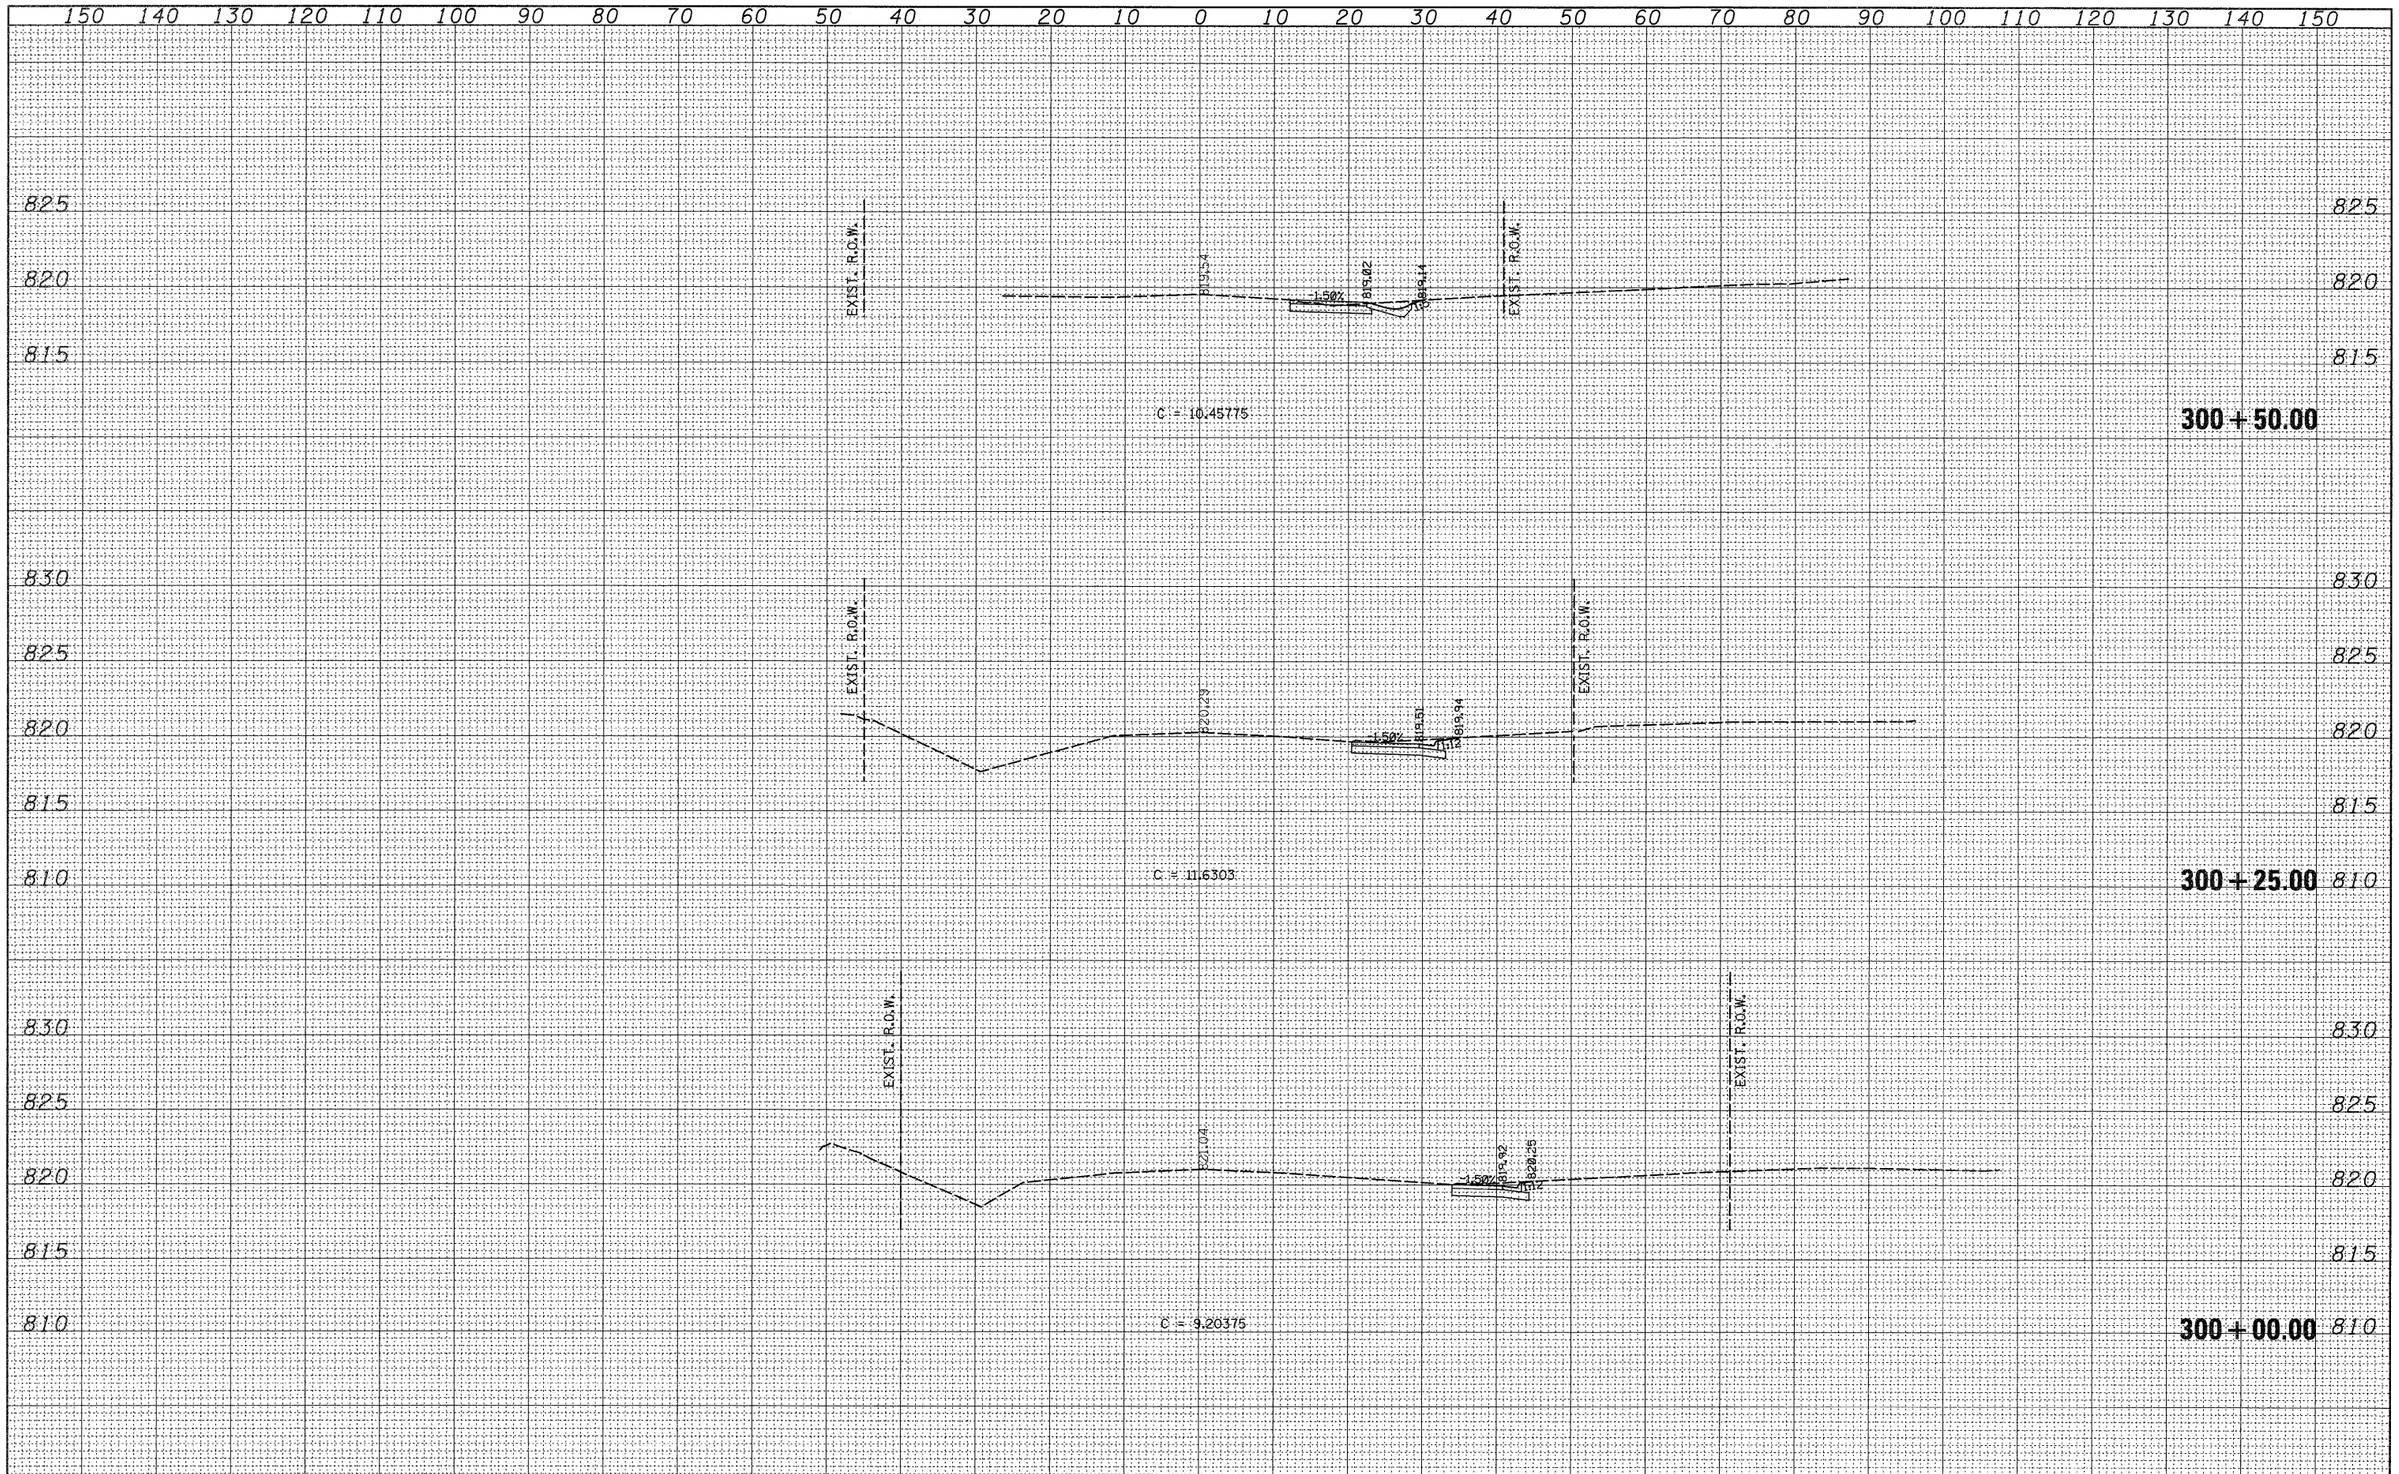

FINAL SURVEY		BY	DATE
NOTE BOOK	SURVEYED		
	PLOTTED		
	TEMPLATE		
	AREAS		
NO.	AREAS CHECKED		

ORIGINAL SURVEY		BY	DATE
NOTE BOOK	SURVEYED		
	PLOTTED		
	TEMPLATE		
	AREAS		
NO.	AREAS CHECKED		

FILE NAME = c:\pw_work\pwidot\goff jl\d0142204\d04309xd4.dgn

USER NAME = goff jl

PLOT SCALE = 10.0000 ' / IN.

PLOT DATE = Fri Oct 09 13:14:37 2009

DESIGNED	-	REVISED	-
DRAWN	-	REVISED	-
CHECKED	-	REVISED	-
DATE	-	REVISED	-

STATE OF ILLINOIS
DEPARTMENT OF TRANSPORTATION

SHIRLAND CROSS SECTIONS

SCALE: | SHEET NO. OF SHEETS | STA. 300+00.00 TO STA. 300+50.00

F.A.P RTE.	SECTION	COUNTY	TOTAL SHEETS	SHEET NO.
505	115RS-2	WINNEBAGO	120	101

CONTRACT NO. 64E89

ILLINOIS FED. AID PROJECT