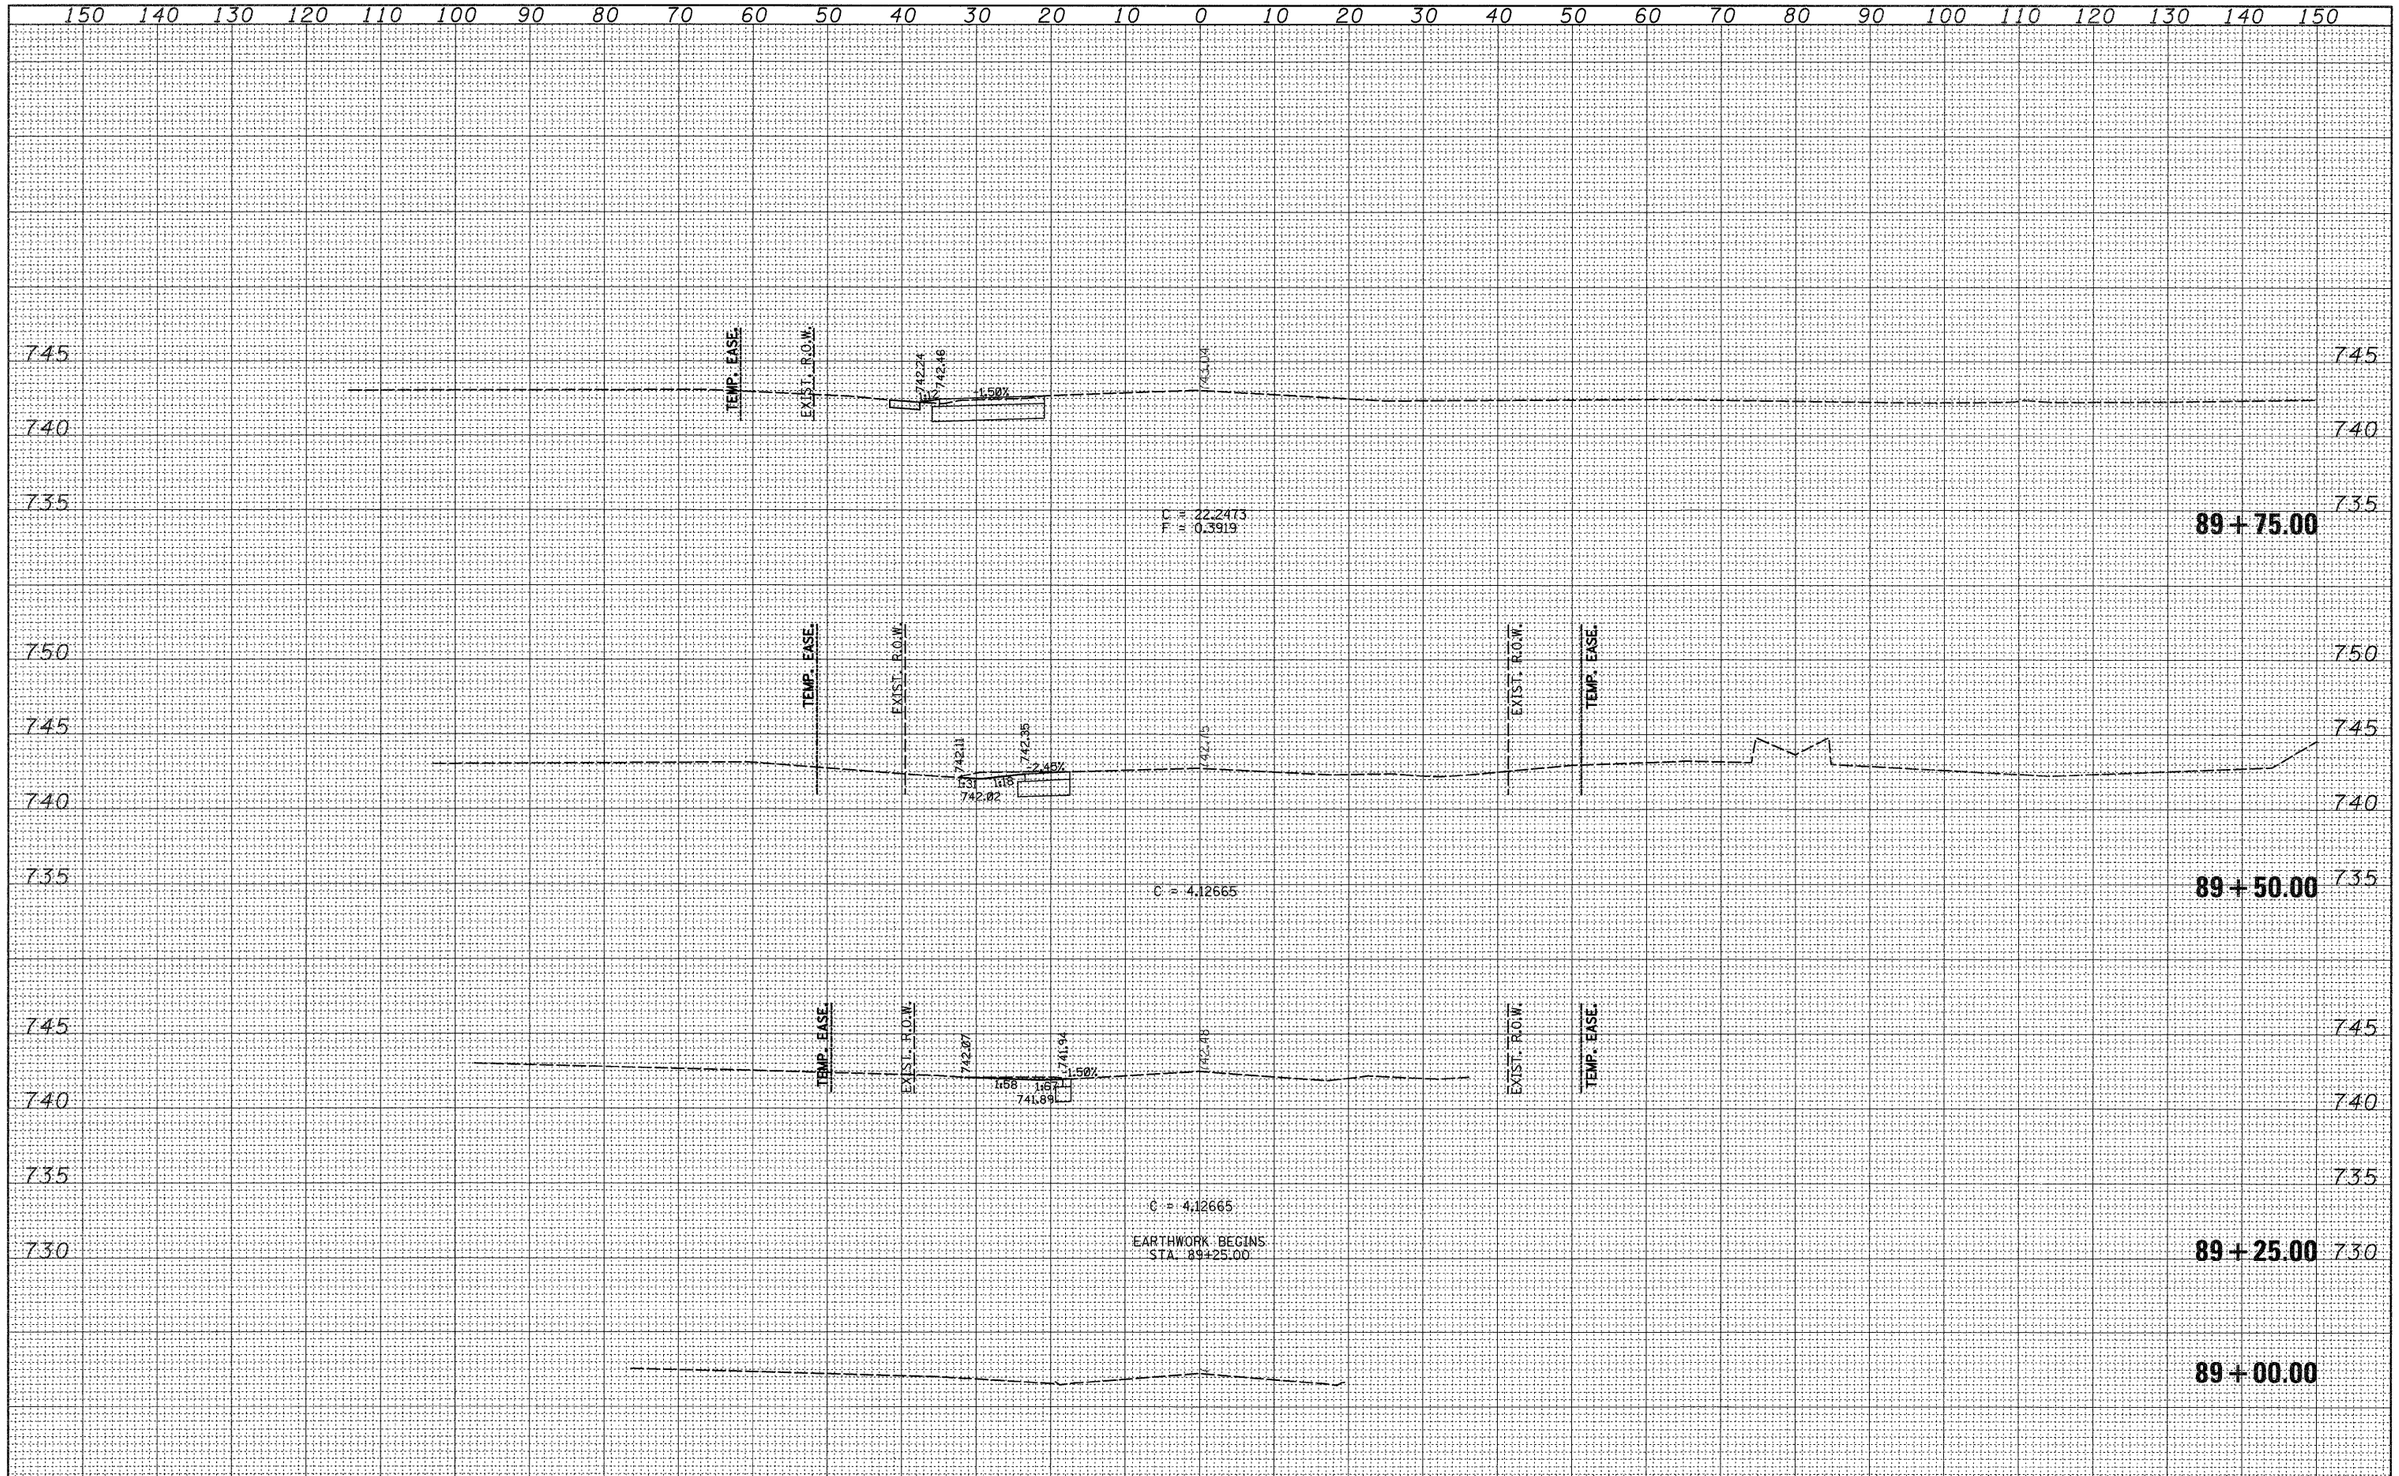

FINAL SURVEY	BY	DATE
NOTE BOOK	SURVEYED	
	PLOTTED	
	TEMPLATE	
	AREAS	
NO.	AREAS CHECKED	

ORIGINAL SURVEY	BY	DATE
NOTE BOOK	SURVEYED	
	PLOTTED	
	TEMPLATE	
	AREAS	
NO.	AREAS CHECKED	

FILE NAME = c:\pw_work\pwidot\goff_jl\d0142204\d04309xd5.dgn	USER NAME = goff_jl	DESIGNED -	REVISED -
		DRAWN -	REVISED -
	PLOT SCALE = 10.0000 ' / IN.	CHECKED -	REVISED -
	PLOT DATE = Fri Oct 09 13:15:01 2009	DATE -	REVISED -

STATE OF ILLINOIS
DEPARTMENT OF TRANSPORTATION

ROCKTON CROSS SECTIONS

SCALE: | SHEET NO. OF SHEETS | STA. 89+00.00 TO STA. 89+75.00

F.A.P RTE.	SECTION	COUNTY	TOTAL SHEETS	SHEET NO.
505	115RS-2	WINNEBAGO	120	106

CONTRACT NO. 64E89

ILLINOIS FED. AID PROJECT