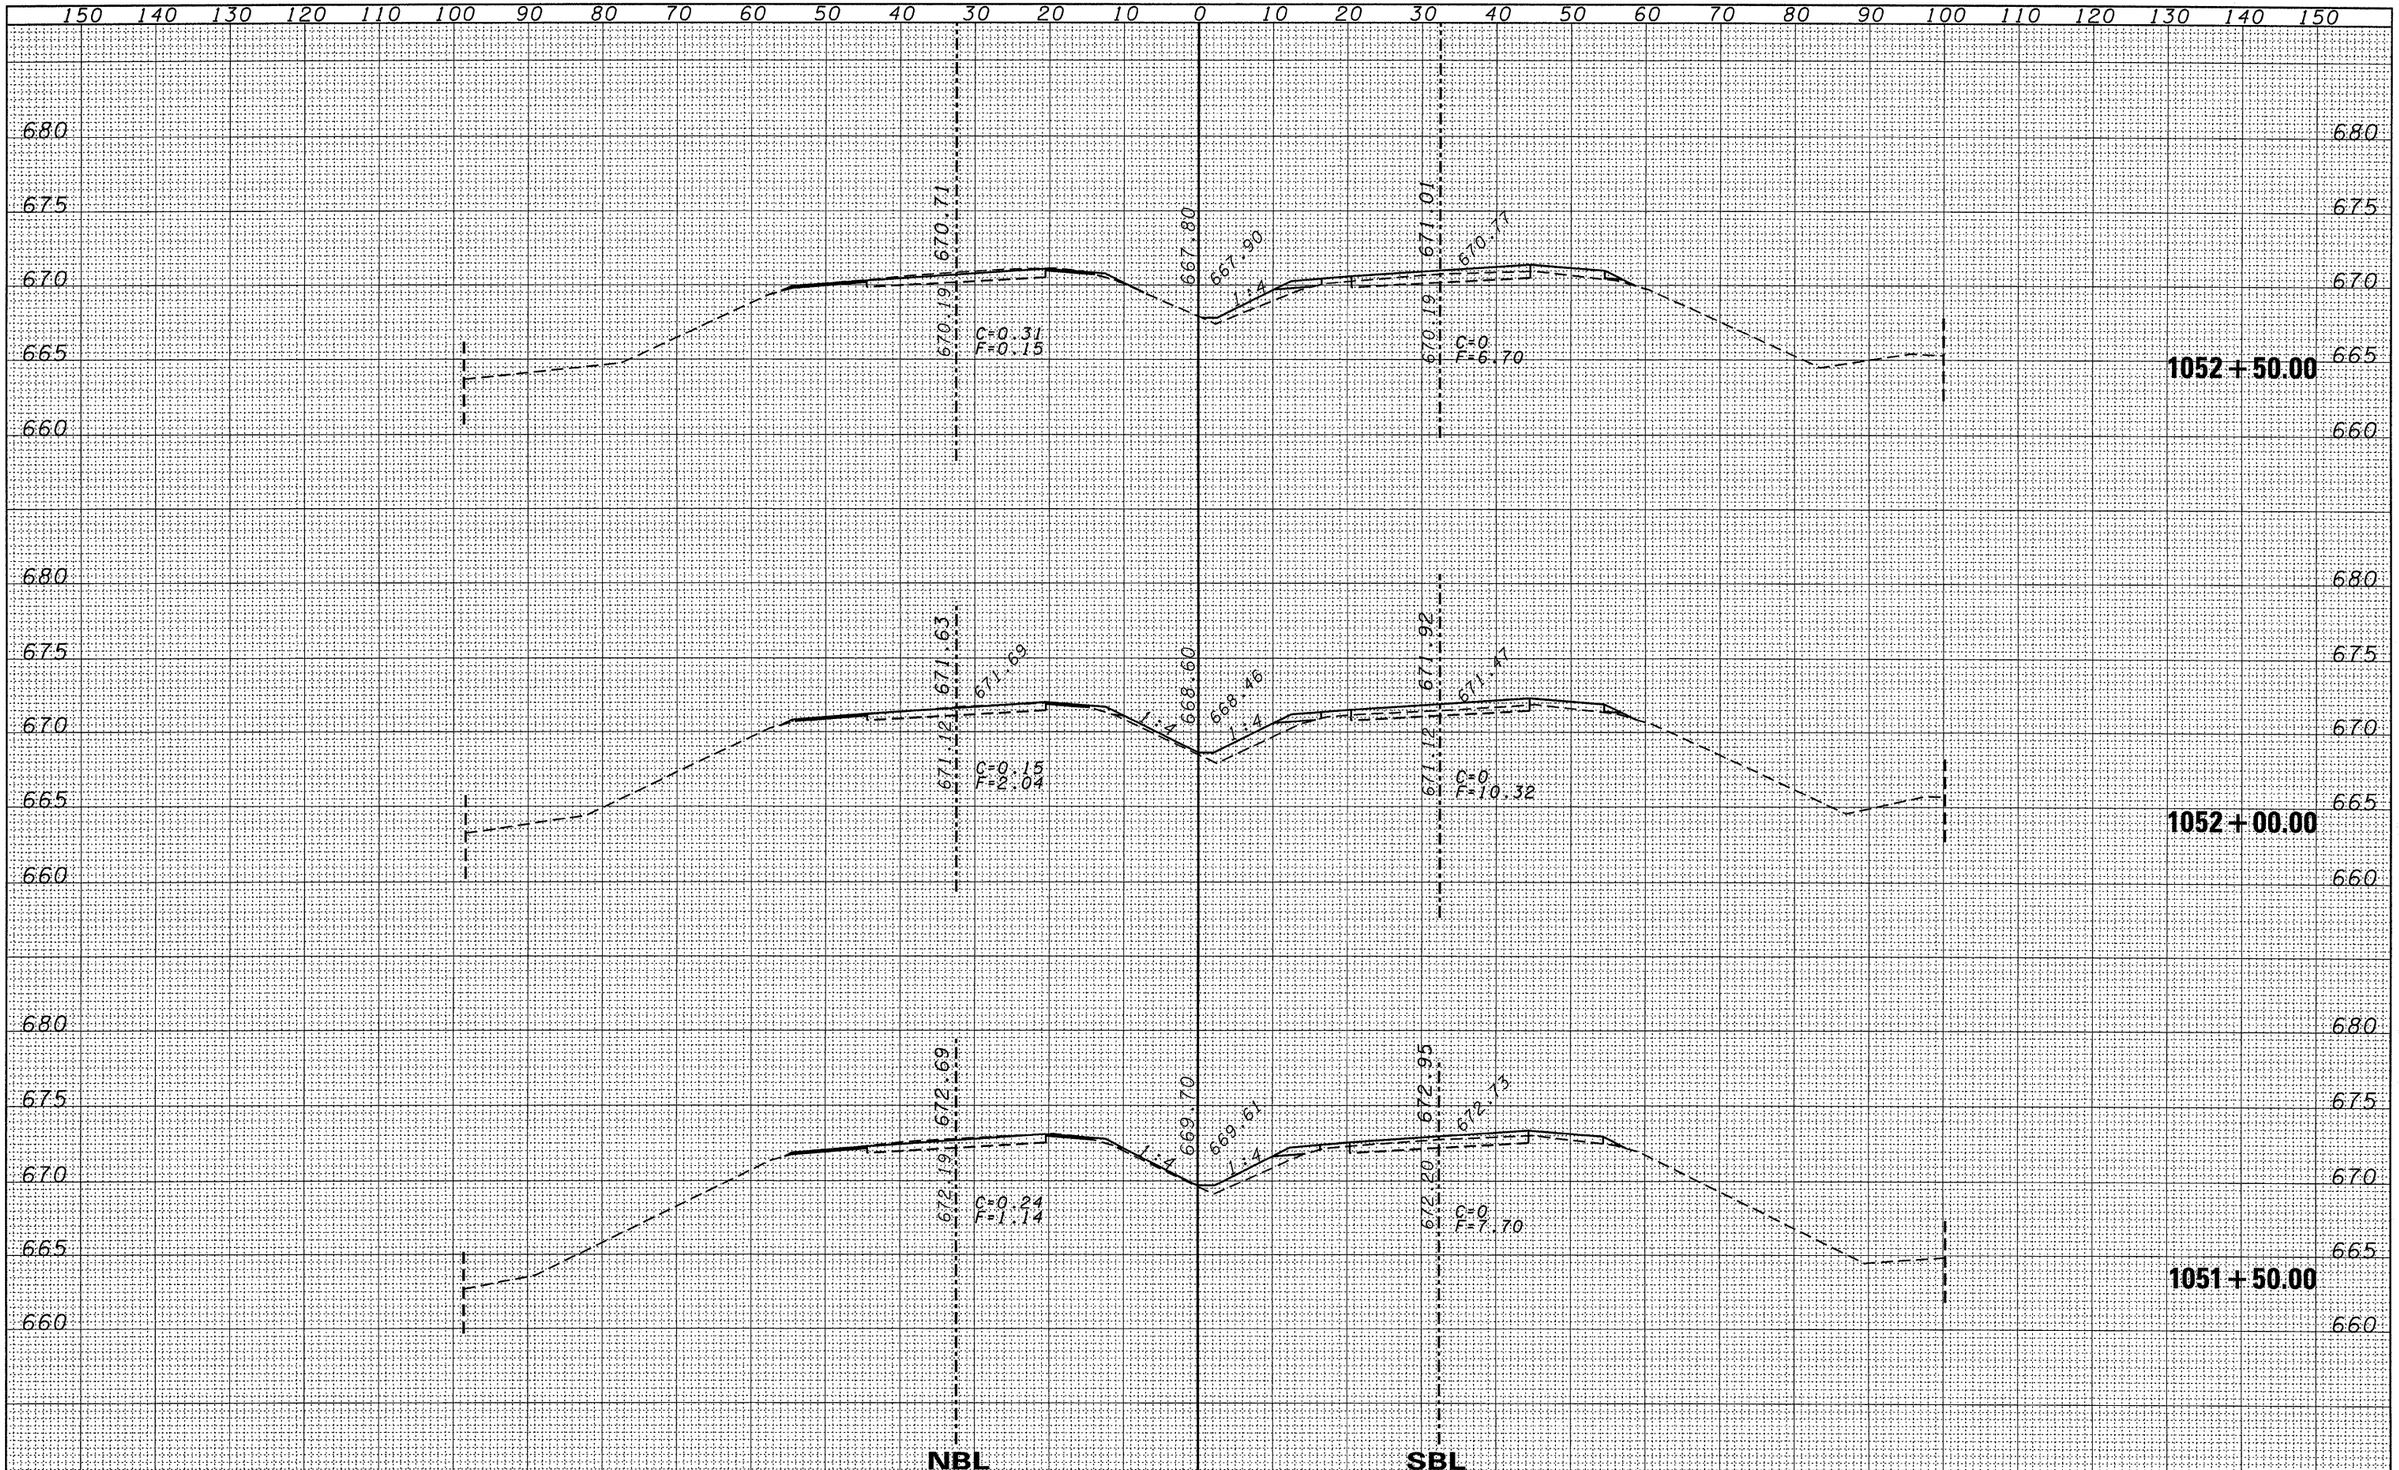

FINAL SURVEY	BY	DATE
SURVEYED		
PLOTTED		
TEMPLATE		
AREAS		
AREAS CHECKED		
NOTE BOOK NO.		

ORIGINAL SURVEY	BY	DATE
SURVEYED		
PLOTTED		
TEMPLATE		
AREAS		
AREAS CHECKED		
NOTE BOOK NO.		

FILE NAME = c:\pw_work\pwidot\duncanbd\dms30392\ep05105-sht-xsec.dgn

USER NAME = duncanbd	DESIGNED -	REVISED -	
	DRAWN -	REVISED -	
PLOT SCALE = 10.0000 ' / IN.	CHECKED -	REVISED -	
PLOT DATE = Oct 20, 2009 - 04:43:27 PM	DATE -	REVISED -	

STATE OF ILLINOIS
DEPARTMENT OF TRANSPORTATION

CROSS SECTIONS

SCALE: 5V:10H | SHEET NO. 116 OF 169 SHEETS | STA. 1051+50.00 TO STA. 1052+50.00

F.A.I. RTE.	SECTION	COUNTY	TOTAL SHEETS	SHEET NO.
57	(38-1,2)RS-2 & I	IROQUOIS	263	178

CONTRACT NO. 66981

ILLINOIS FED. AID PROJECT