ESCA CONSULTANTS, INC.
CIVIL & STRUCTURAL ENGINEERS & ARCHITECTS

FINAL SURVEY		BY	DATE
	SURVEYED		
	PLOTTED		
NOTE BOOK	TEMPLATE		
	AREAS		
NO.	AREAS CHECKED		

ORIGINAL SURVEY		BY	DATE
	SURVEYED		
	PLOTTED		
NOTE BOOK	TEMPLATE		
	AREAS		
NO.	AREAS CHECKED		

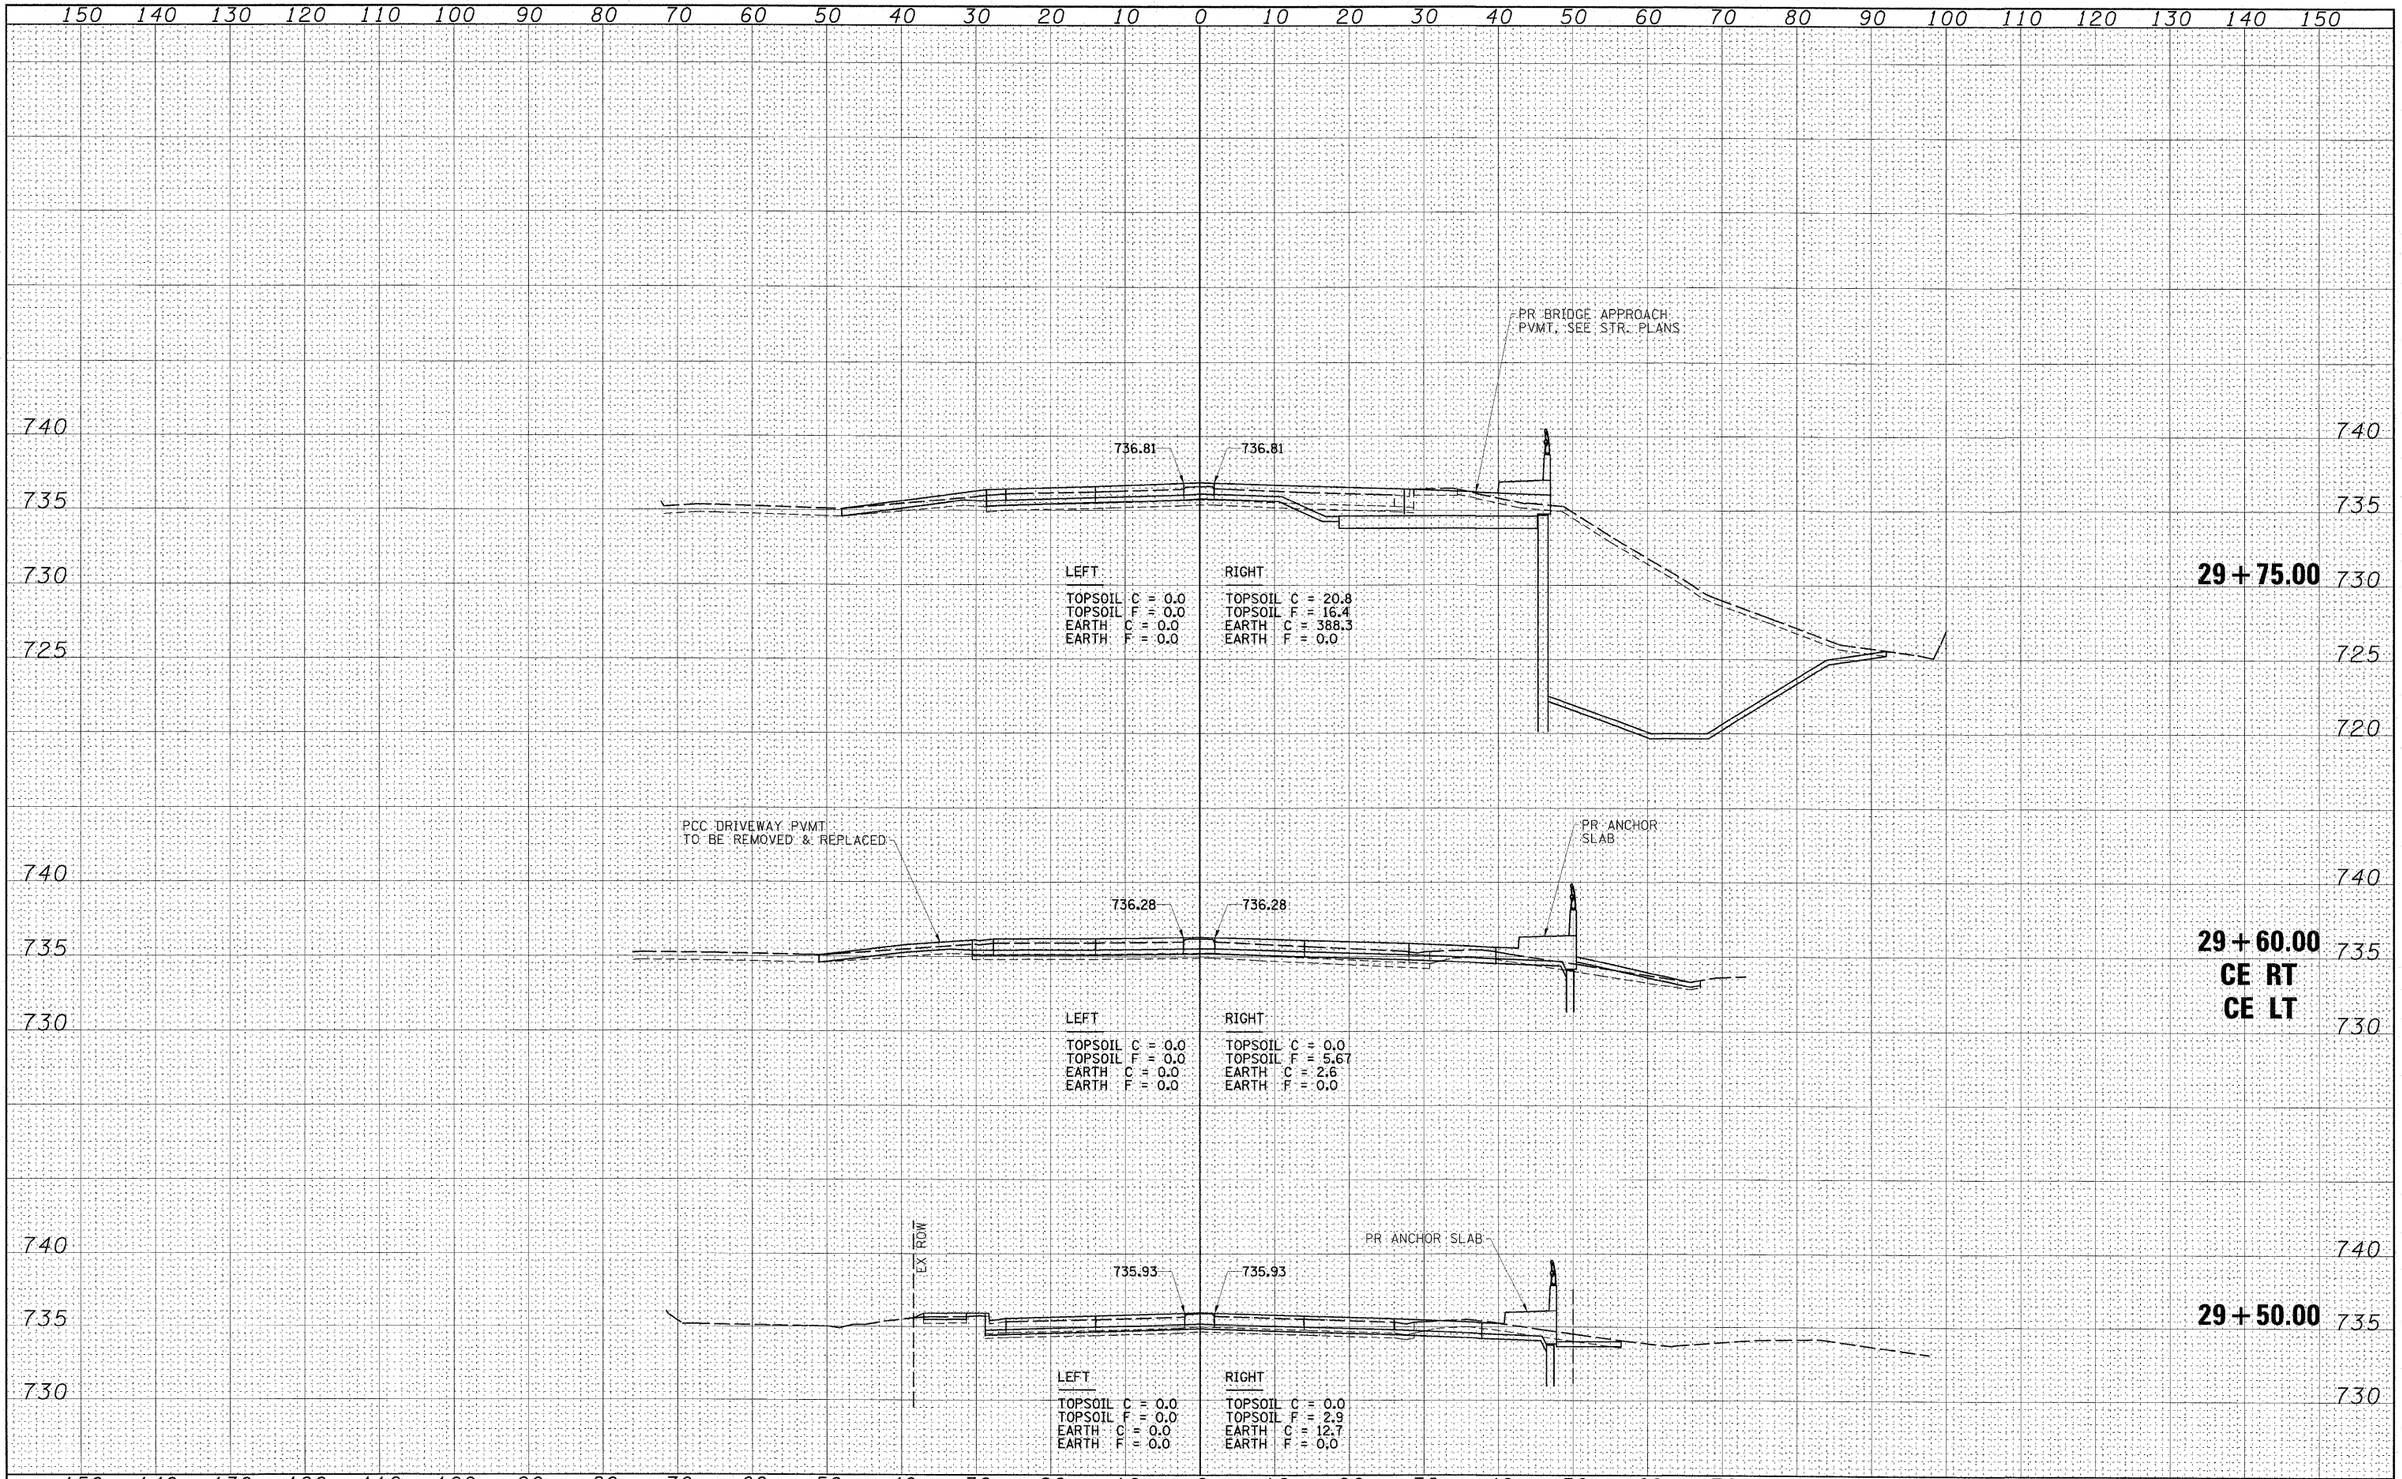

FILE NAME = D774149-SHT-Xsht01.dgn	USER NAME = HAS	DESIGNED - DAJ	REVISED -
		DRAWN - JPC	REVISED -
	PLOT SCALE = 10.0000 ' / IN.	CHECKED - MTD	REVISED -
SCALES: (HORIZ) 1"=10', (VERT) 1"=5'	PLOT DATE = 7/31/2009 2:24:49 PM	DATE - AUGUST 3, 2009	REVISED -

STATE OF ILLINOIS
DEPARTMENT OF TRANSPORTATION

IL ROUTE 16 CROSS SECTIONS

SCALE: AS SHOWN | SHEET NO. 4 OF 9 SHEETS | STA. 29+50.00 TO STA. 29+75.00

F.A.P. RTE.	SECTION	COUNTY	TOTAL SHEETS	SHEET NO.
325	(19VBR)BR	COLES	92	84

CONTRACT NO. 74149

FED. ROAD DIST. NO. | ILLINOIS | FED. AID PROJECT