ESCA CONSULTANTS, INC.
CIVIL & STRUCTURAL ENGINEERS
SURVEYORS

FINAL SURVEY		BY	DATE
SURVEYED			
PLOTTED			
TEMPLATE			
AREAS			
AREAS CHECKED			
NOTE BOOK			
NO.			

ORIGINAL SURVEY		BY	DATE
SURVEYED			
PLOTTED			
TEMPLATE			
AREAS			
AREAS CHECKED			
NOTE BOOK			
NO.			

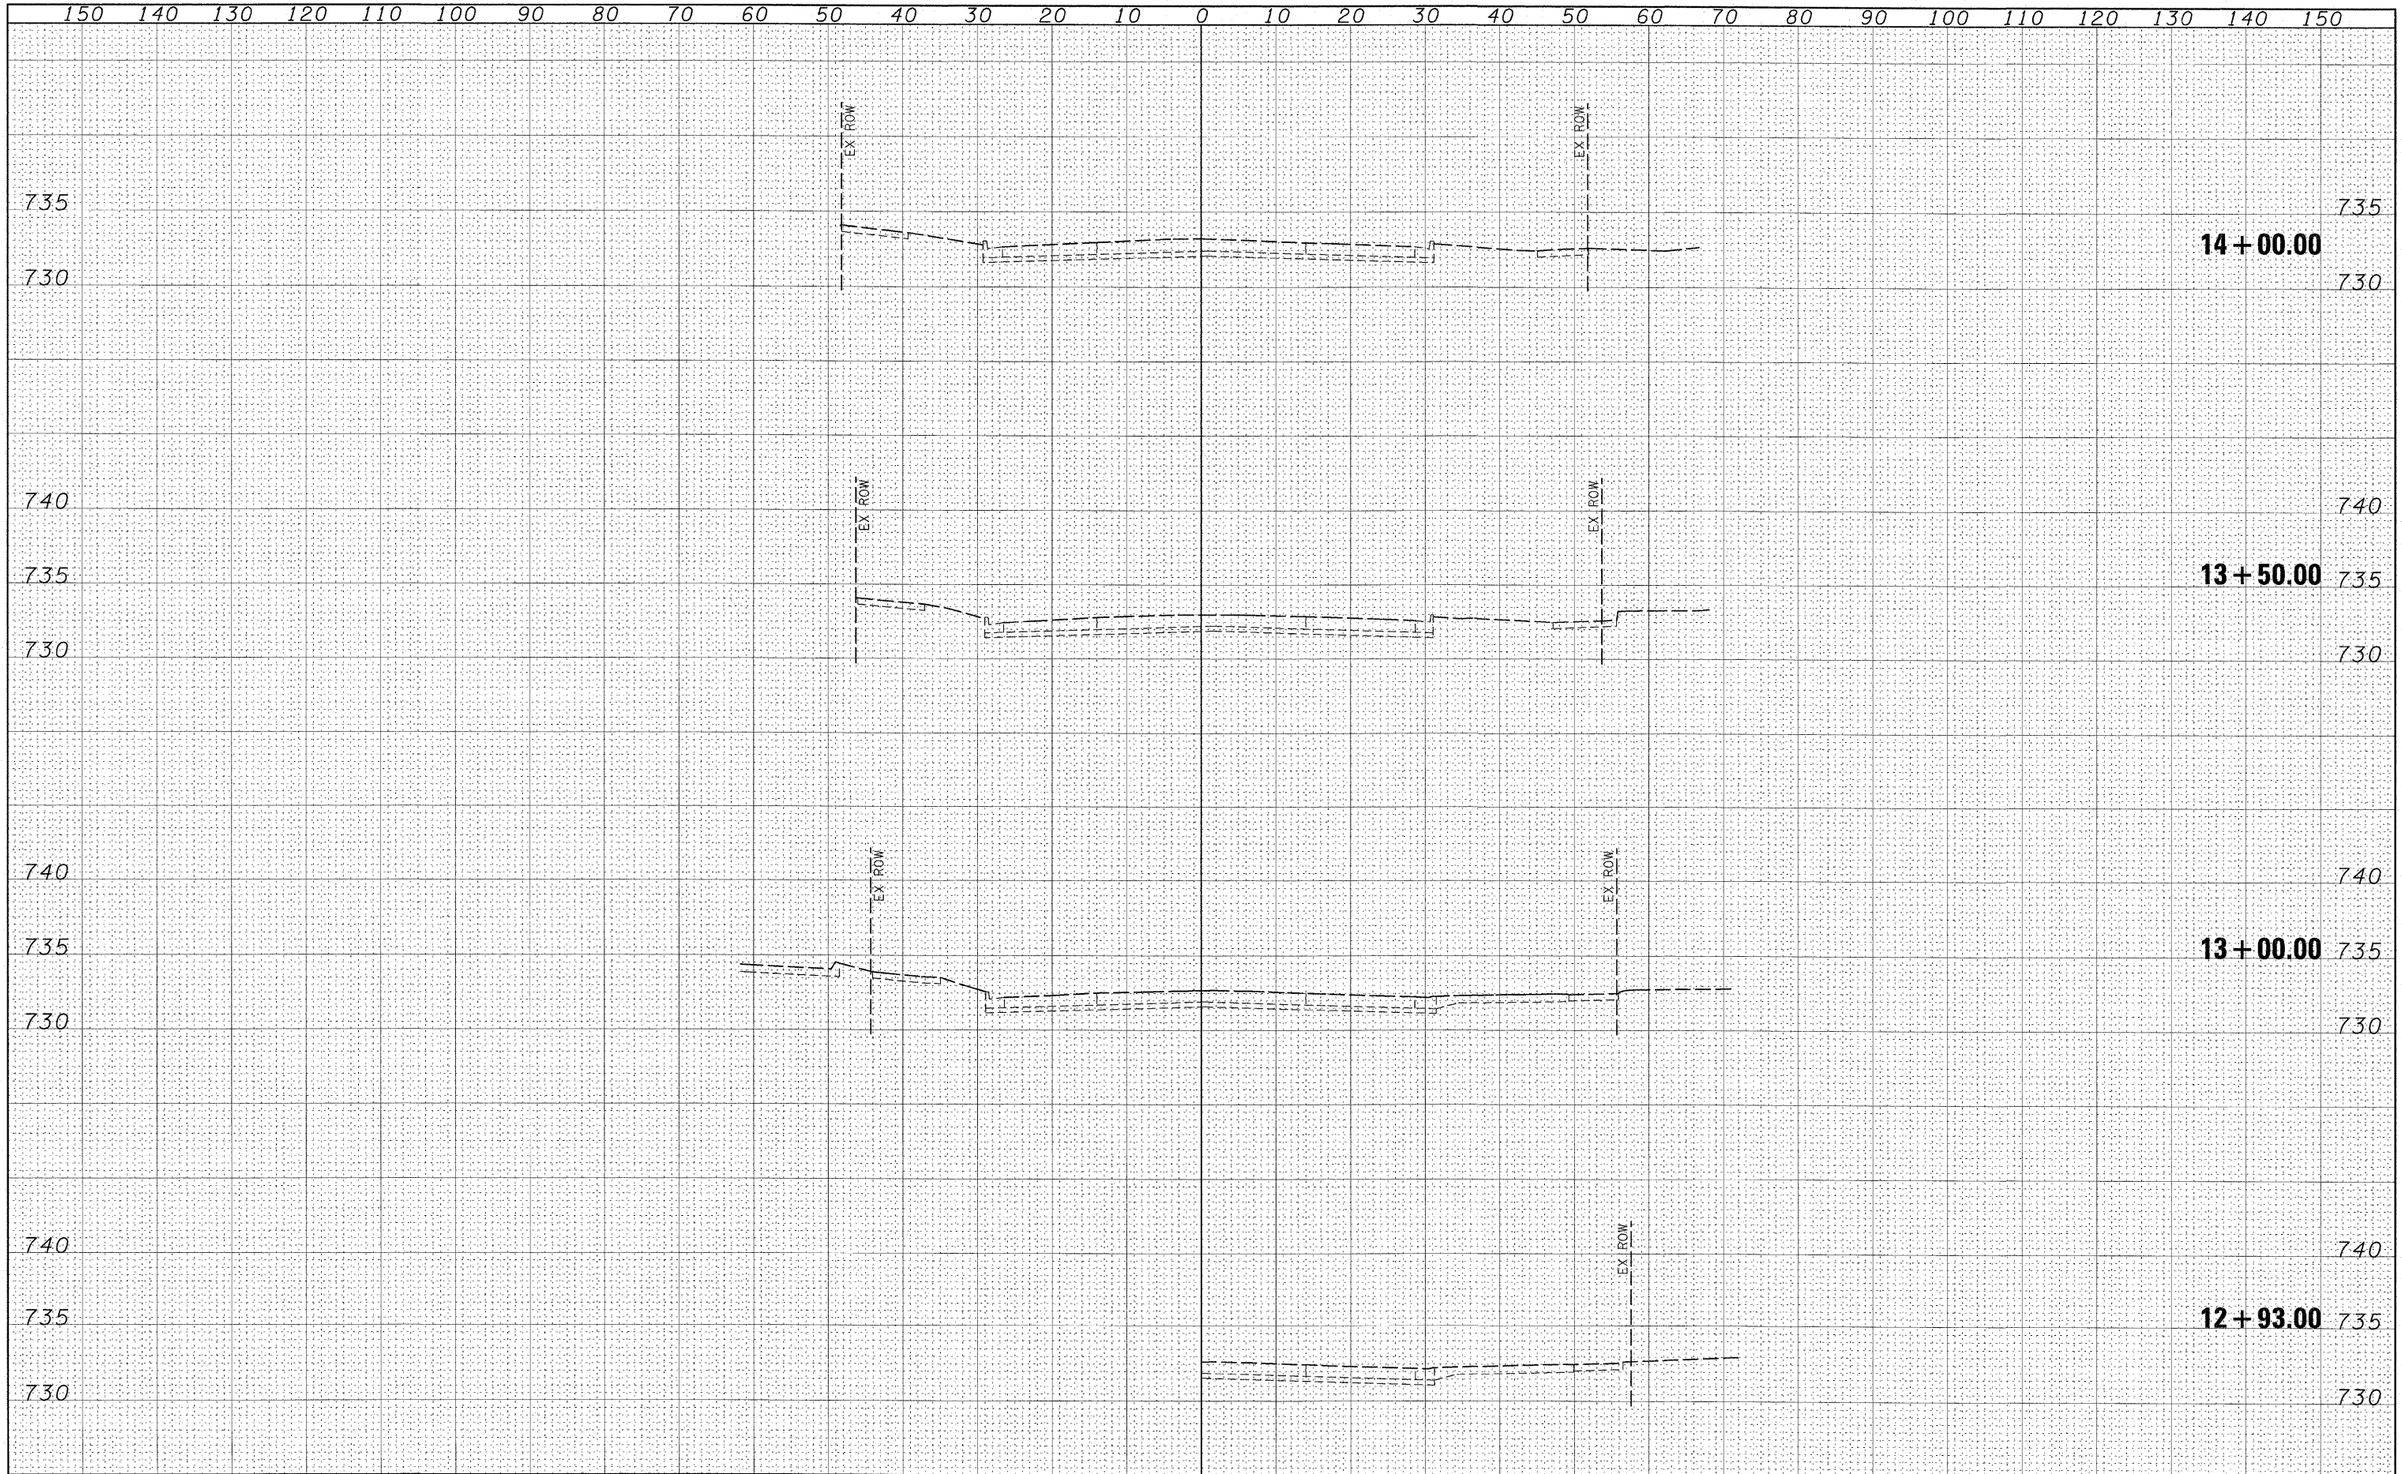

FILE NAME = 0774149-SHT-Xsshts01.dgn	USER NAME = HAS	DESIGNED - DAJ	REVISED -
		DRAWN - JPC	REVISED -
	PLOT SCALE = 10.0000 ' / IN.	CHECKED - MTD	REVISED -
SCALES: (HORIZ) 1"=10', (VERT) 1"=5'	PLOT DATE = 7/31/2009 2:26:03 PM	DATE - AUGUST 3, 2009	REVISED -

STATE OF ILLINOIS
DEPARTMENT OF TRANSPORTATION

IL ROUTE 16 CROSS SECTIONS

SCALE: AS SHOWN | SHEET NO. 9 OF 9 SHEETS | STA. 12+93.00 TO STA. 14+00.00

F.A.P. RTE.	SECTION	COUNTY	TOTAL SHEETS	SHEET NO.
325	(19VBR)BR	COLES	92	89

CONTRACT NO. 74149

FED. ROAD DIST. NO. | ILLINOIS | FED. AID PROJECT