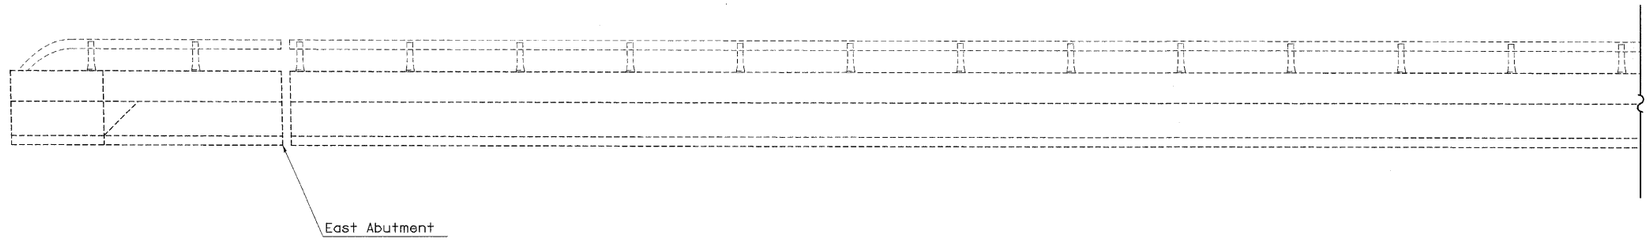

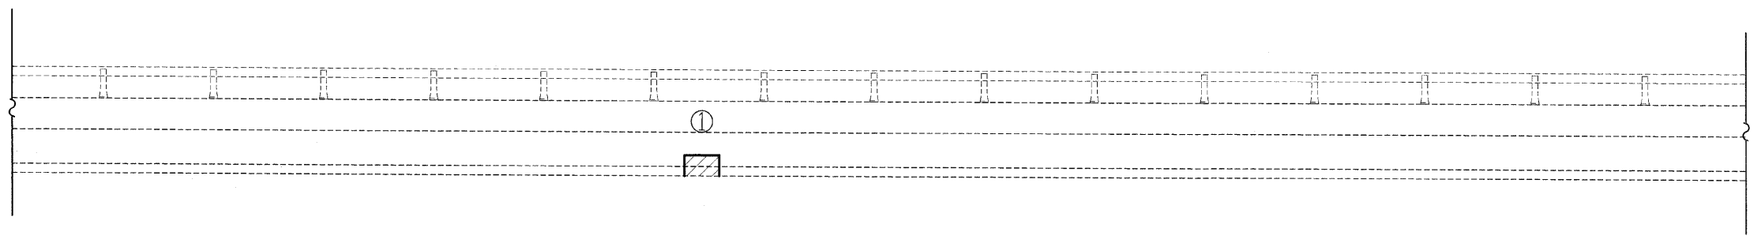

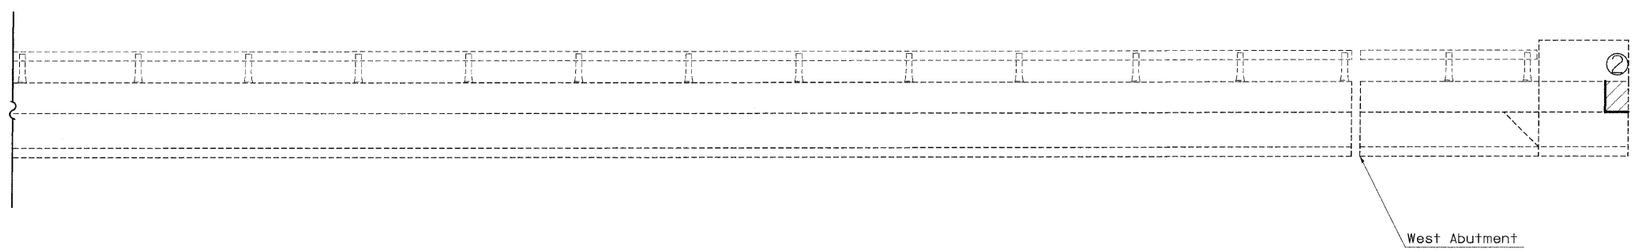

STRUCTURAL REPAIR

Cost Included In Structural Repair of Concrete (Depth <5")

PATCH NUMBER	STATION	AREA SQ FT
1	721+62	2.0
2	719+65	2.0
	Total	4.0

SOUTH PARAPET

Looking South

FILE NAME = c:\pw_work\PWIDOT\SWARTZRW\dms37779\karenbridge.dgn	USER NAME = swartzrw	DESIGNED -	REVISED -	STATE OF ILLINOIS DEPARTMENT OF TRANSPORTATION	STRUCTURAL REPAIR – PARAPET SN. 058-0093 (EB)	F.A.I. RTE.	SECTION	COUNTY	TOTAL SHEETS	SHEET NO.
		DRAWN -	REVISED -			72	66(B,HVB,HB-1)BR	MACON	83	34
	PLOT SCALE = 20.0000 ' / IN.	CHECKED -	REVISED -					CONTRACT NO. 74343		
	PLOT DATE = 9/28/2009	DATE -	REVISED -		SCALE: N/A SHEET NO. 7 OF 17 SHEETS STA. TO STA.	FED. ROAD DIST. NO.	ILLINOIS	FED. AID PROJECT		