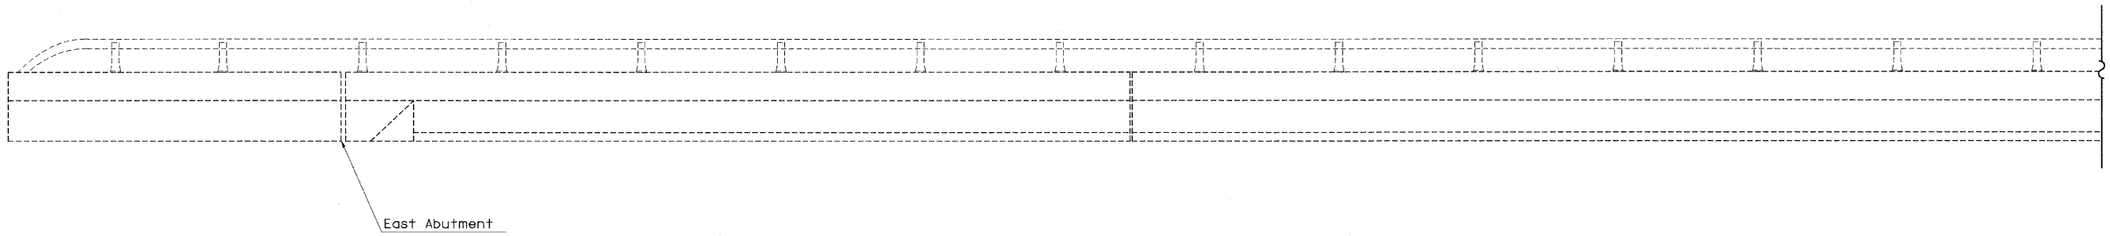

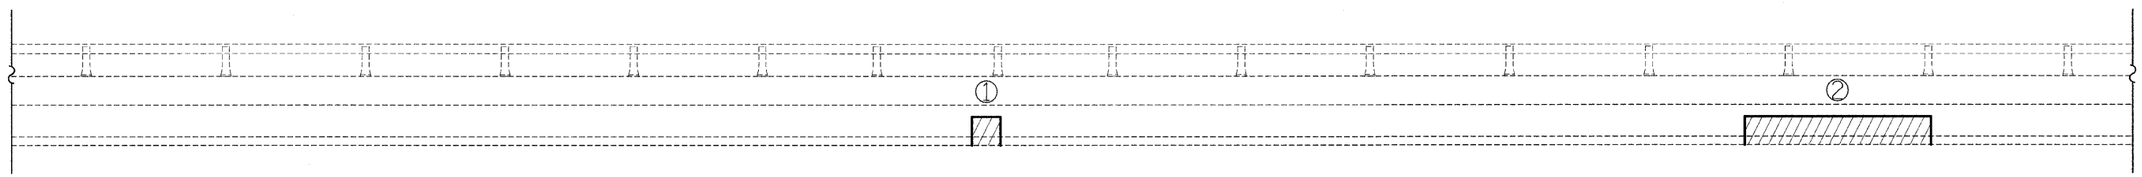

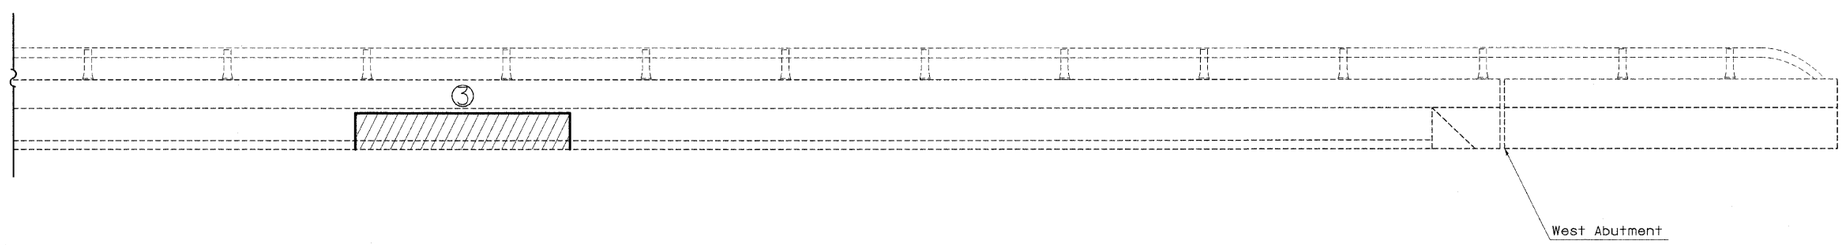

SOUTH PARAPET

Looking South

STRUCTURAL REPAIR

Cost Included In Structural Repair of Concrete (Depth <5")

PATCH NUMBER	STATION	AREA SQ FT
1	800+10	2.0
2	800+69	13.0
3	801+21	18.8
	Total	33.8

FILE NAME = c:\pw_work\PWIDOT\SWARTZRW\dms37779\karenbridge.dgn	USER NAME = swartzrw	DESIGNED -	REVISED -	STATE OF ILLINOIS DEPARTMENT OF TRANSPORTATION	STRUCTURAL REPAIR – PARAPET SN 058-0095 (EB)	F.A.I. RTE.	SECTION	COUNTY	TOTAL SHEETS / SHEET NO.
		DRAWN -	REVISED -			72	66(B,HVB,HB-1)BR	MACON	83 / 54
	PLOT SCALE = 20.0000 ' / IN.	CHECKED -	REVISED -					CONTRACT NO. 74343	
	PLOT DATE = 9/28/2009	DATE -	REVISED -		SCALE: N/A / SHEET NO. 10 OF 21 SHEETS / STA. / TO STA.	FED. ROAD DIST. NO.	ILLINOIS	FED. AID PROJECT	