F.A. ROUTE	SECTION	COUNTY	SHEETS	SHEET NO.
6004	09-00058-00-WR	LA SALLE	24	24
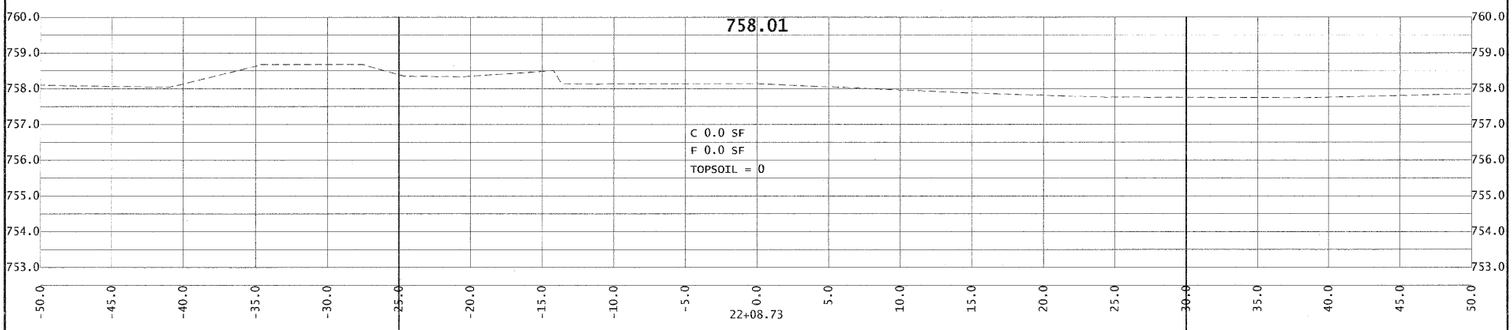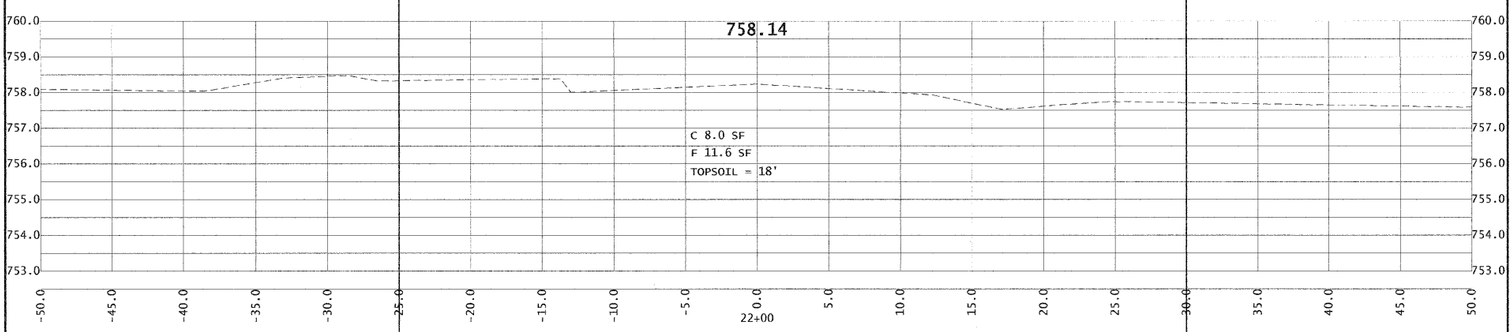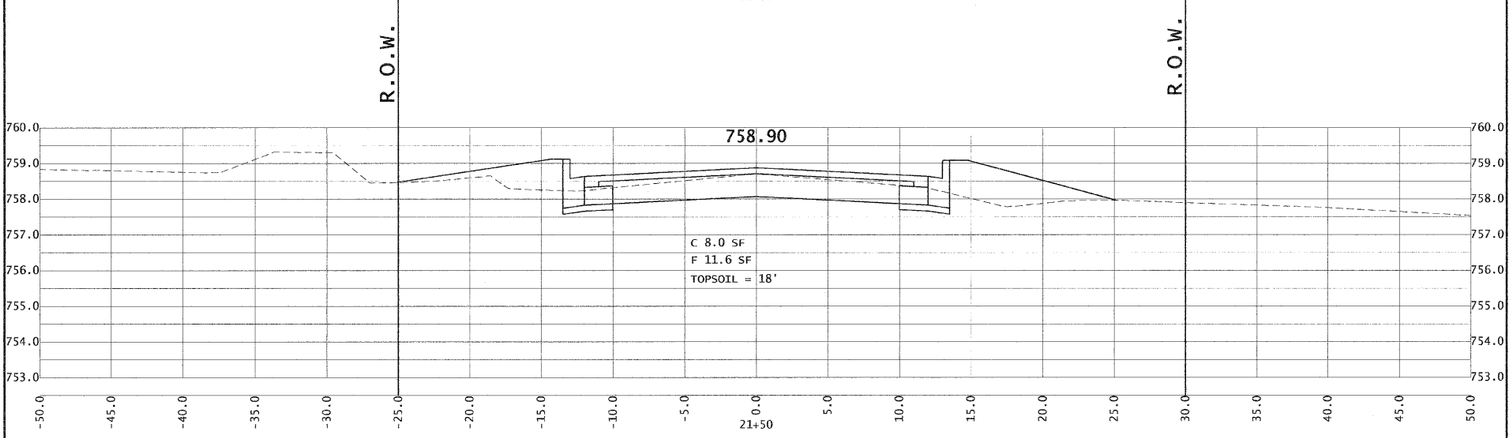
CITY OF MENDOTA
CONTRACT 87432