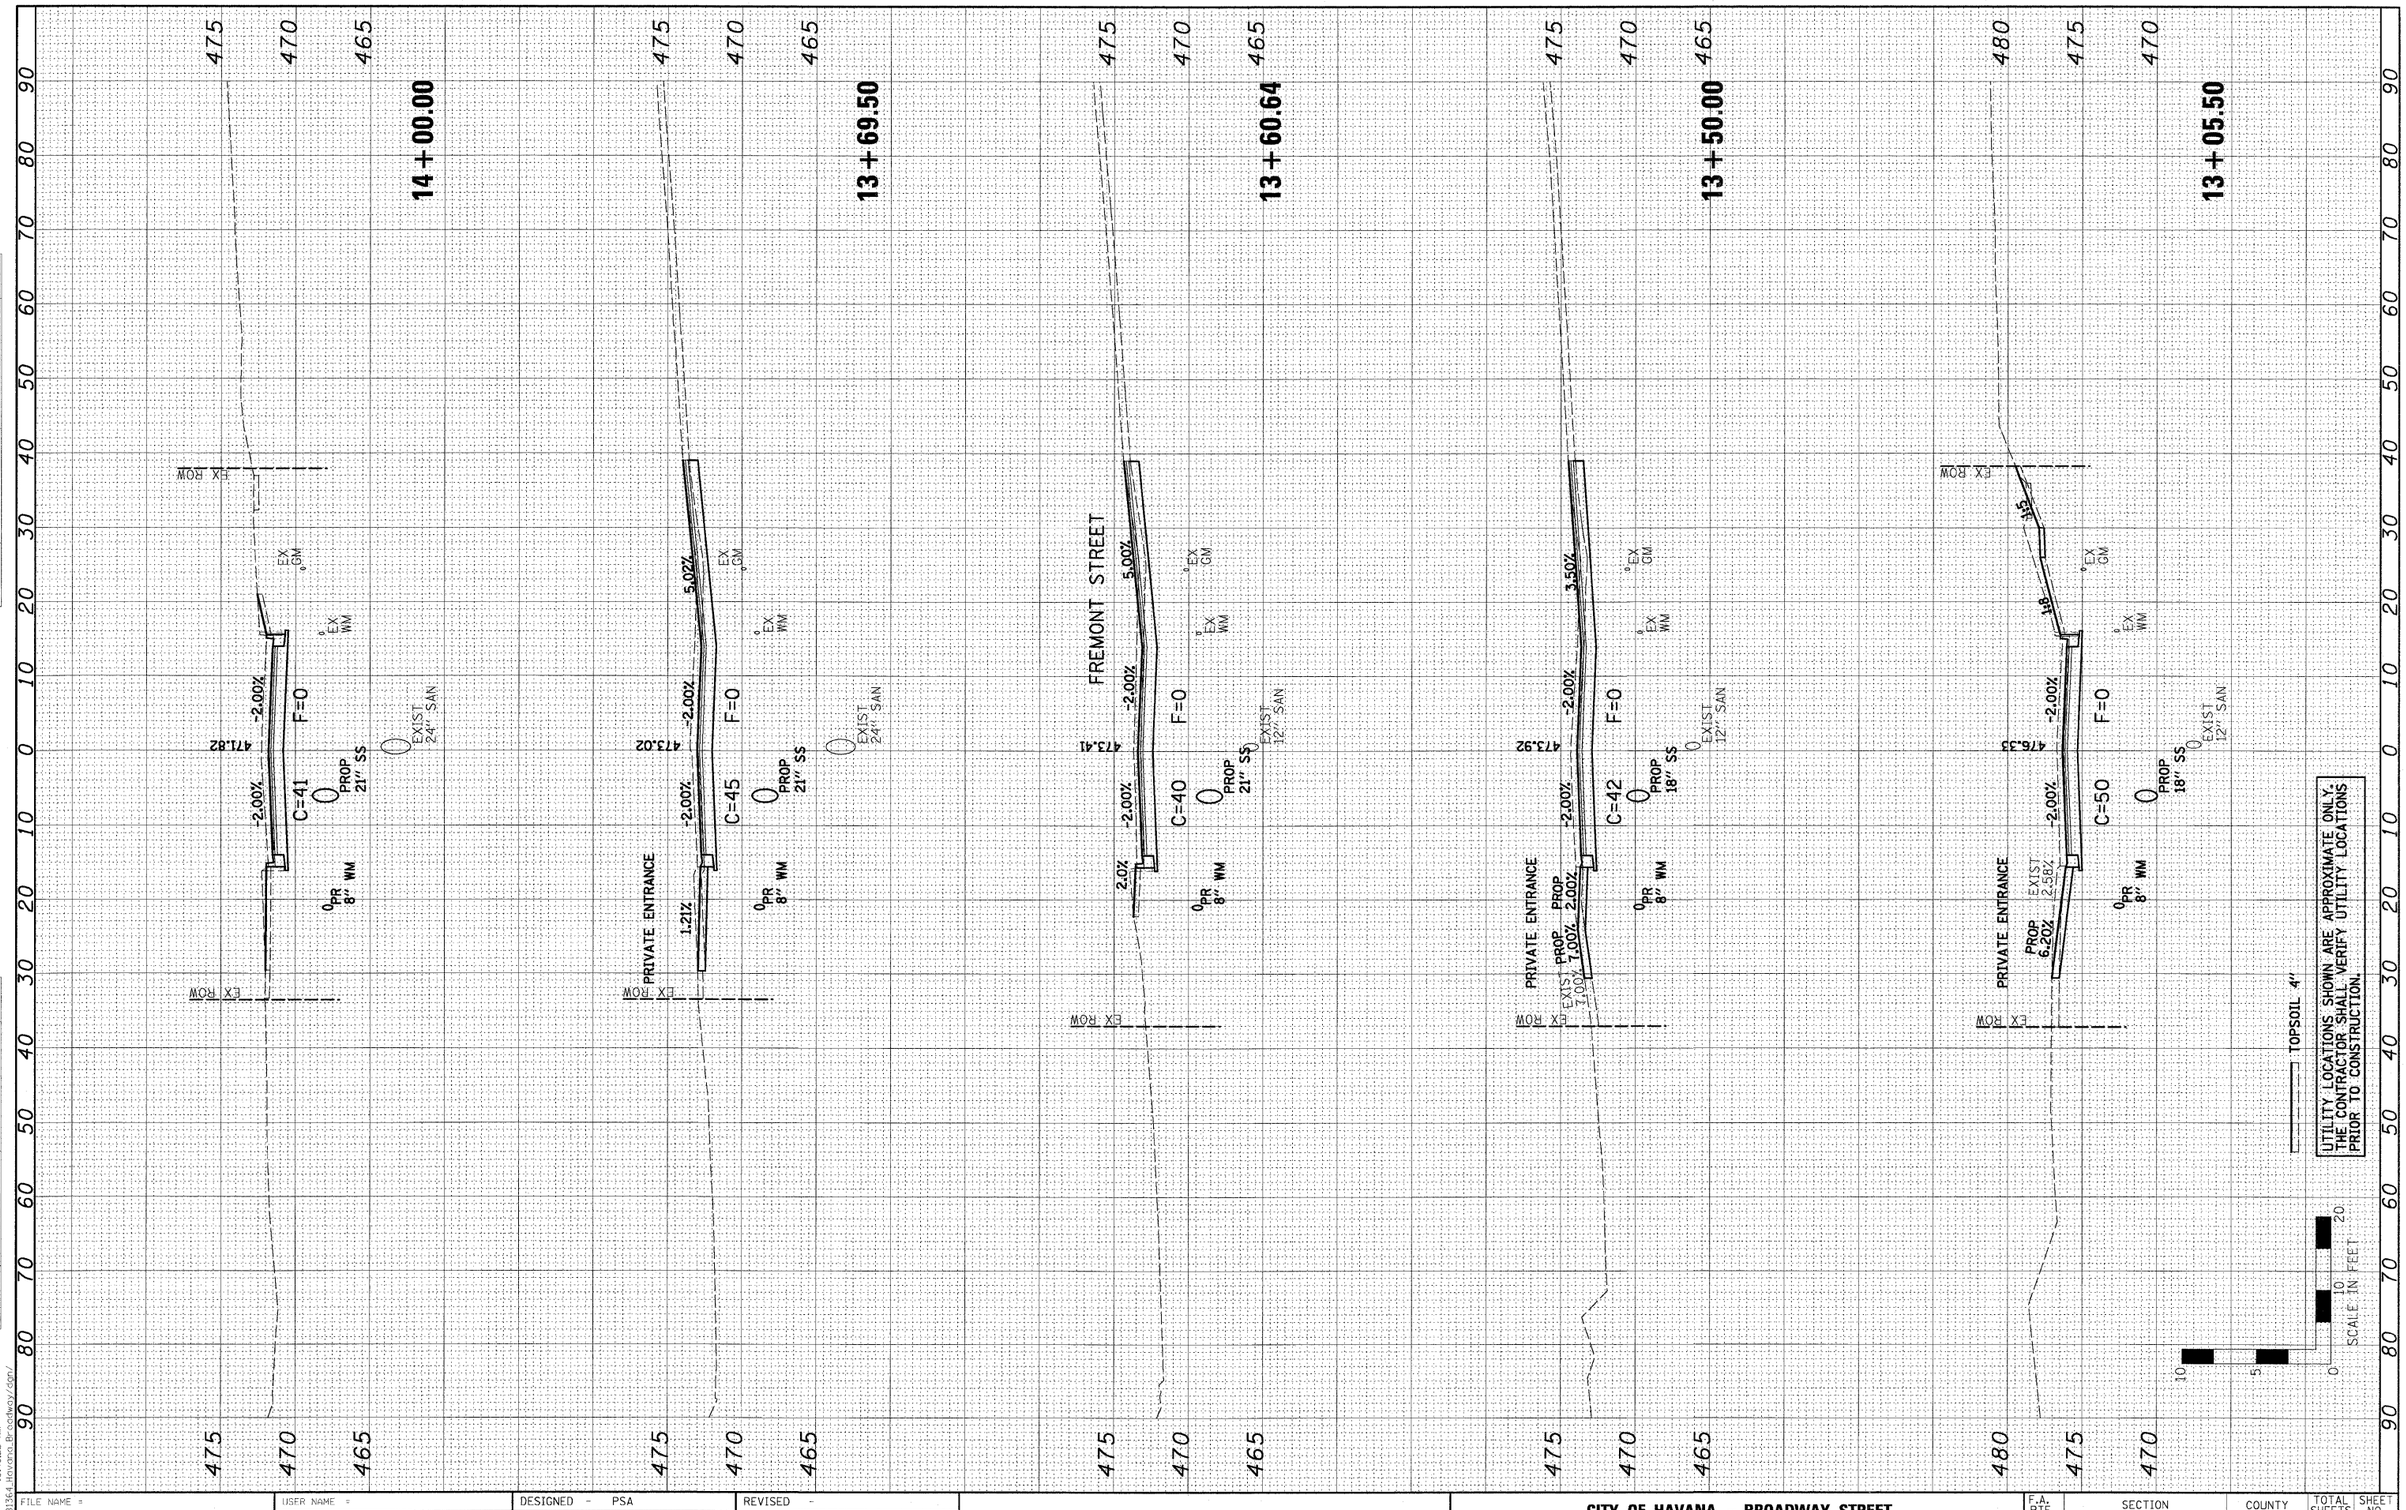

FINAL SURVEY	SURVEYED	BY	DATE
NOTE BOOK	PLOTTED		
NO.	TEMPLATE		
	AREAS		
	AREAS CHECKED		

ORIGINAL SURVEY	SURVEYED	BY	DATE
NOTE BOOK	PLOTTED		
NO.	TEMPLATE		
	AREAS		
	AREAS CHECKED		

0081364_XSECT-STH.dgn
9/28/2009 10:46:22 AM
p:/2008/0081364_Havana_Broadway/dgn/

FILE NAME = 0081364_XSECT-STH.dgn	USER NAME =	DESIGNED - PSA	REVISED -
		DRAWN - JTC	REVISED -
	PLOT SCALE =	CHECKED - ERB/RDY	REVISED -
	PLOT DATE = 9/28/2009 10:46:22 AM	DATE - 09/29/09	REVISED -

STATE OF ILLINOIS
DEPARTMENT OF TRANSPORTATION

CITY OF HAVANA – BROADWAY STREET
CROSS SECTIONS

SCALE: H=10, V=5 | SHEET NO. OF SHEETS | STA. 13+05.50 TO STA. 14+00.00

F.A. RTE.	SECTION	COUNTY	TOTAL SHEETS	SHEET NO.
	05-00035-00-SS	MASON	60	38

CONTRACT NO. 93502

FED. ROAD DIST. NO. | ILLINOIS | FED. AID PROJECT

Farnsworth GROUP
7707 NORTH KNOXVILLE AVENUE, SUITE 200, PEORIA, ILLINOIS 61614
(309)689-9888 / (309)689-9820 FAX
www.f-w.com