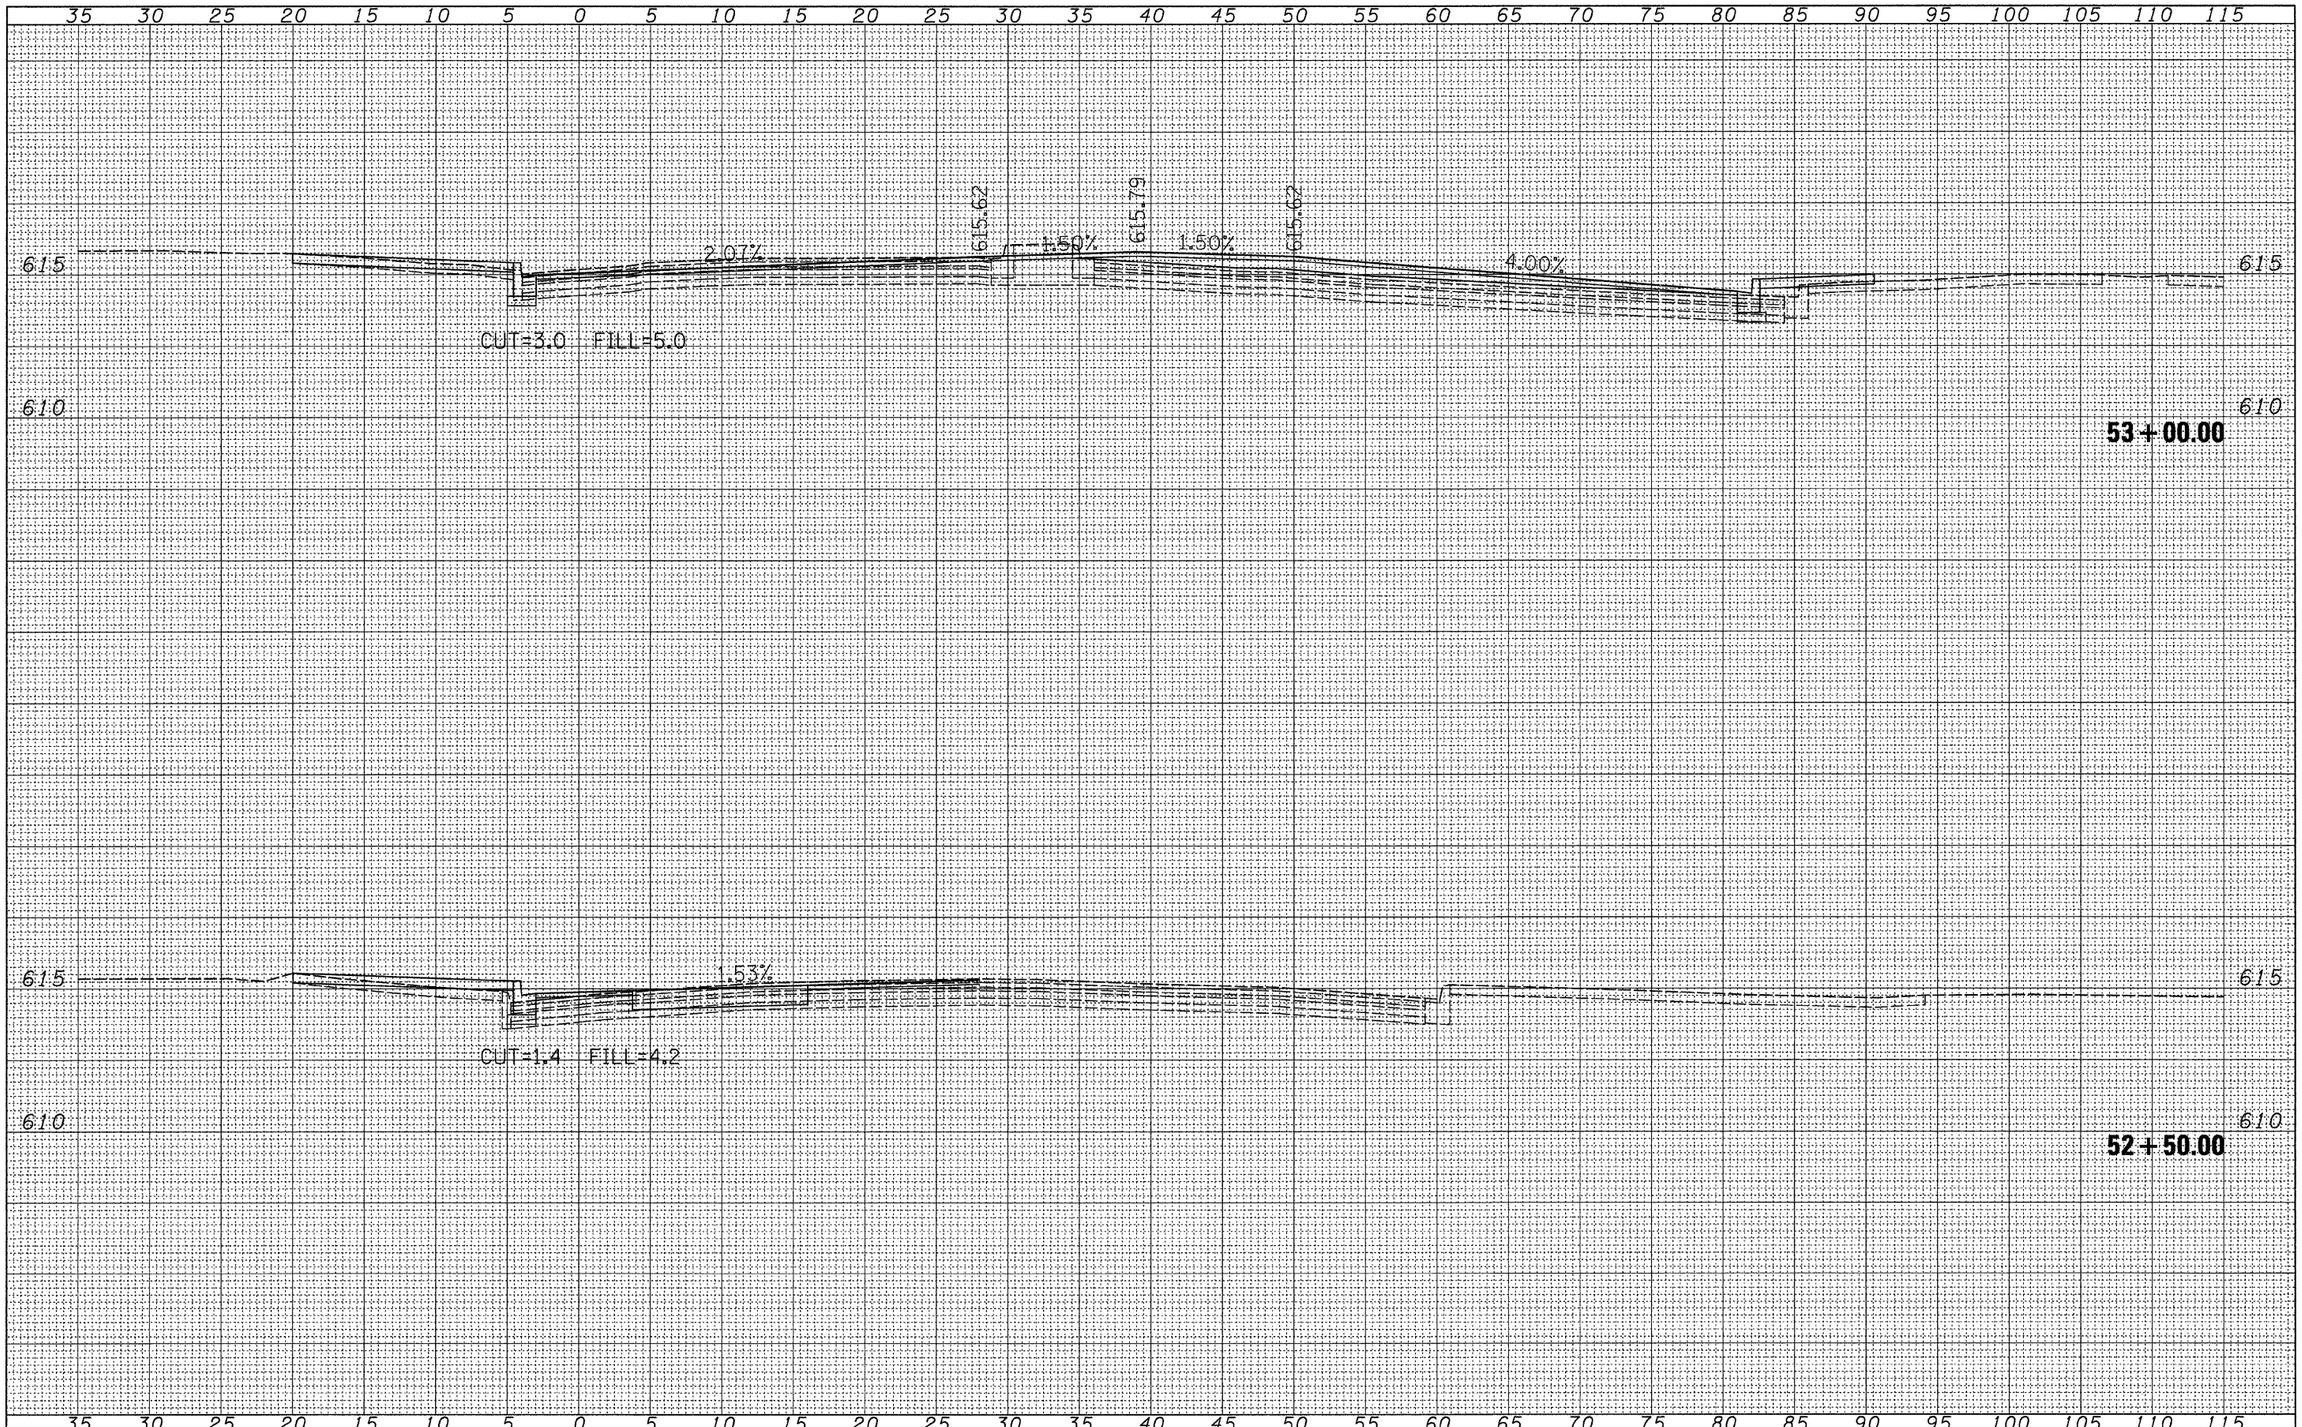


| FINAL SURVEY | | BY | DATE |
|---|---|---|---|
| NOTE BOOK NO. | SURVEYED | | |
| | PLOTTED | | |
| | TEMPLATE | | |
| | AREAS | | |
| | AREAS CHECKED | | |

| ORIGINAL SURVEY | | BY | DATE |
|---|---|---|---|
| NOTE BOOK NO. | SURVEYED | | |
| | PLOTTED | | |
| | TEMPLATE | | |
| | AREAS | | |
| | AREAS CHECKED | | |

| | | | |
|---|---|---|---|
| FILE NAME = V:\2522\Plaza Plans\plazaxsheets.dgn | USER NAME = jwhite | DESIGNED - JRB | REVISED - |
| | | DRAWN - JCW | REVISED - |
| | PLOT SCALE = 5.0000 ' / IN. | CHECKED - JRB | REVISED - |
| | PLOT DATE = 9/25/2009 | DATE - 09/25/09 | REVISED - |

**STATE OF ILLINOIS**
**DEPARTMENT OF TRANSPORTATION**

**CITY OF JACKSONVILLE DOWNTOWN PLAZA STREET RECONSTRUCTION**
**SANDY STREET CROSS SECTION SHEETS**

SCALE: 1"=2.5'V=5'H | SHEET NO. OF SHEETS | STA. 52+50.00 TO STA. 53+00.00

| F.A. RTE. | SECTION | COUNTY | TOTAL SHEETS | SHEET NO. |
|---|---|---|---|---|
| N/A | 05-00121-00-PV | MORGAN | 74 | 67 |
| | | CONTRACT NO. 93504 | | |

FED. ROAD DIST. NO. | ILLINOIS | FED. AID PROJECT