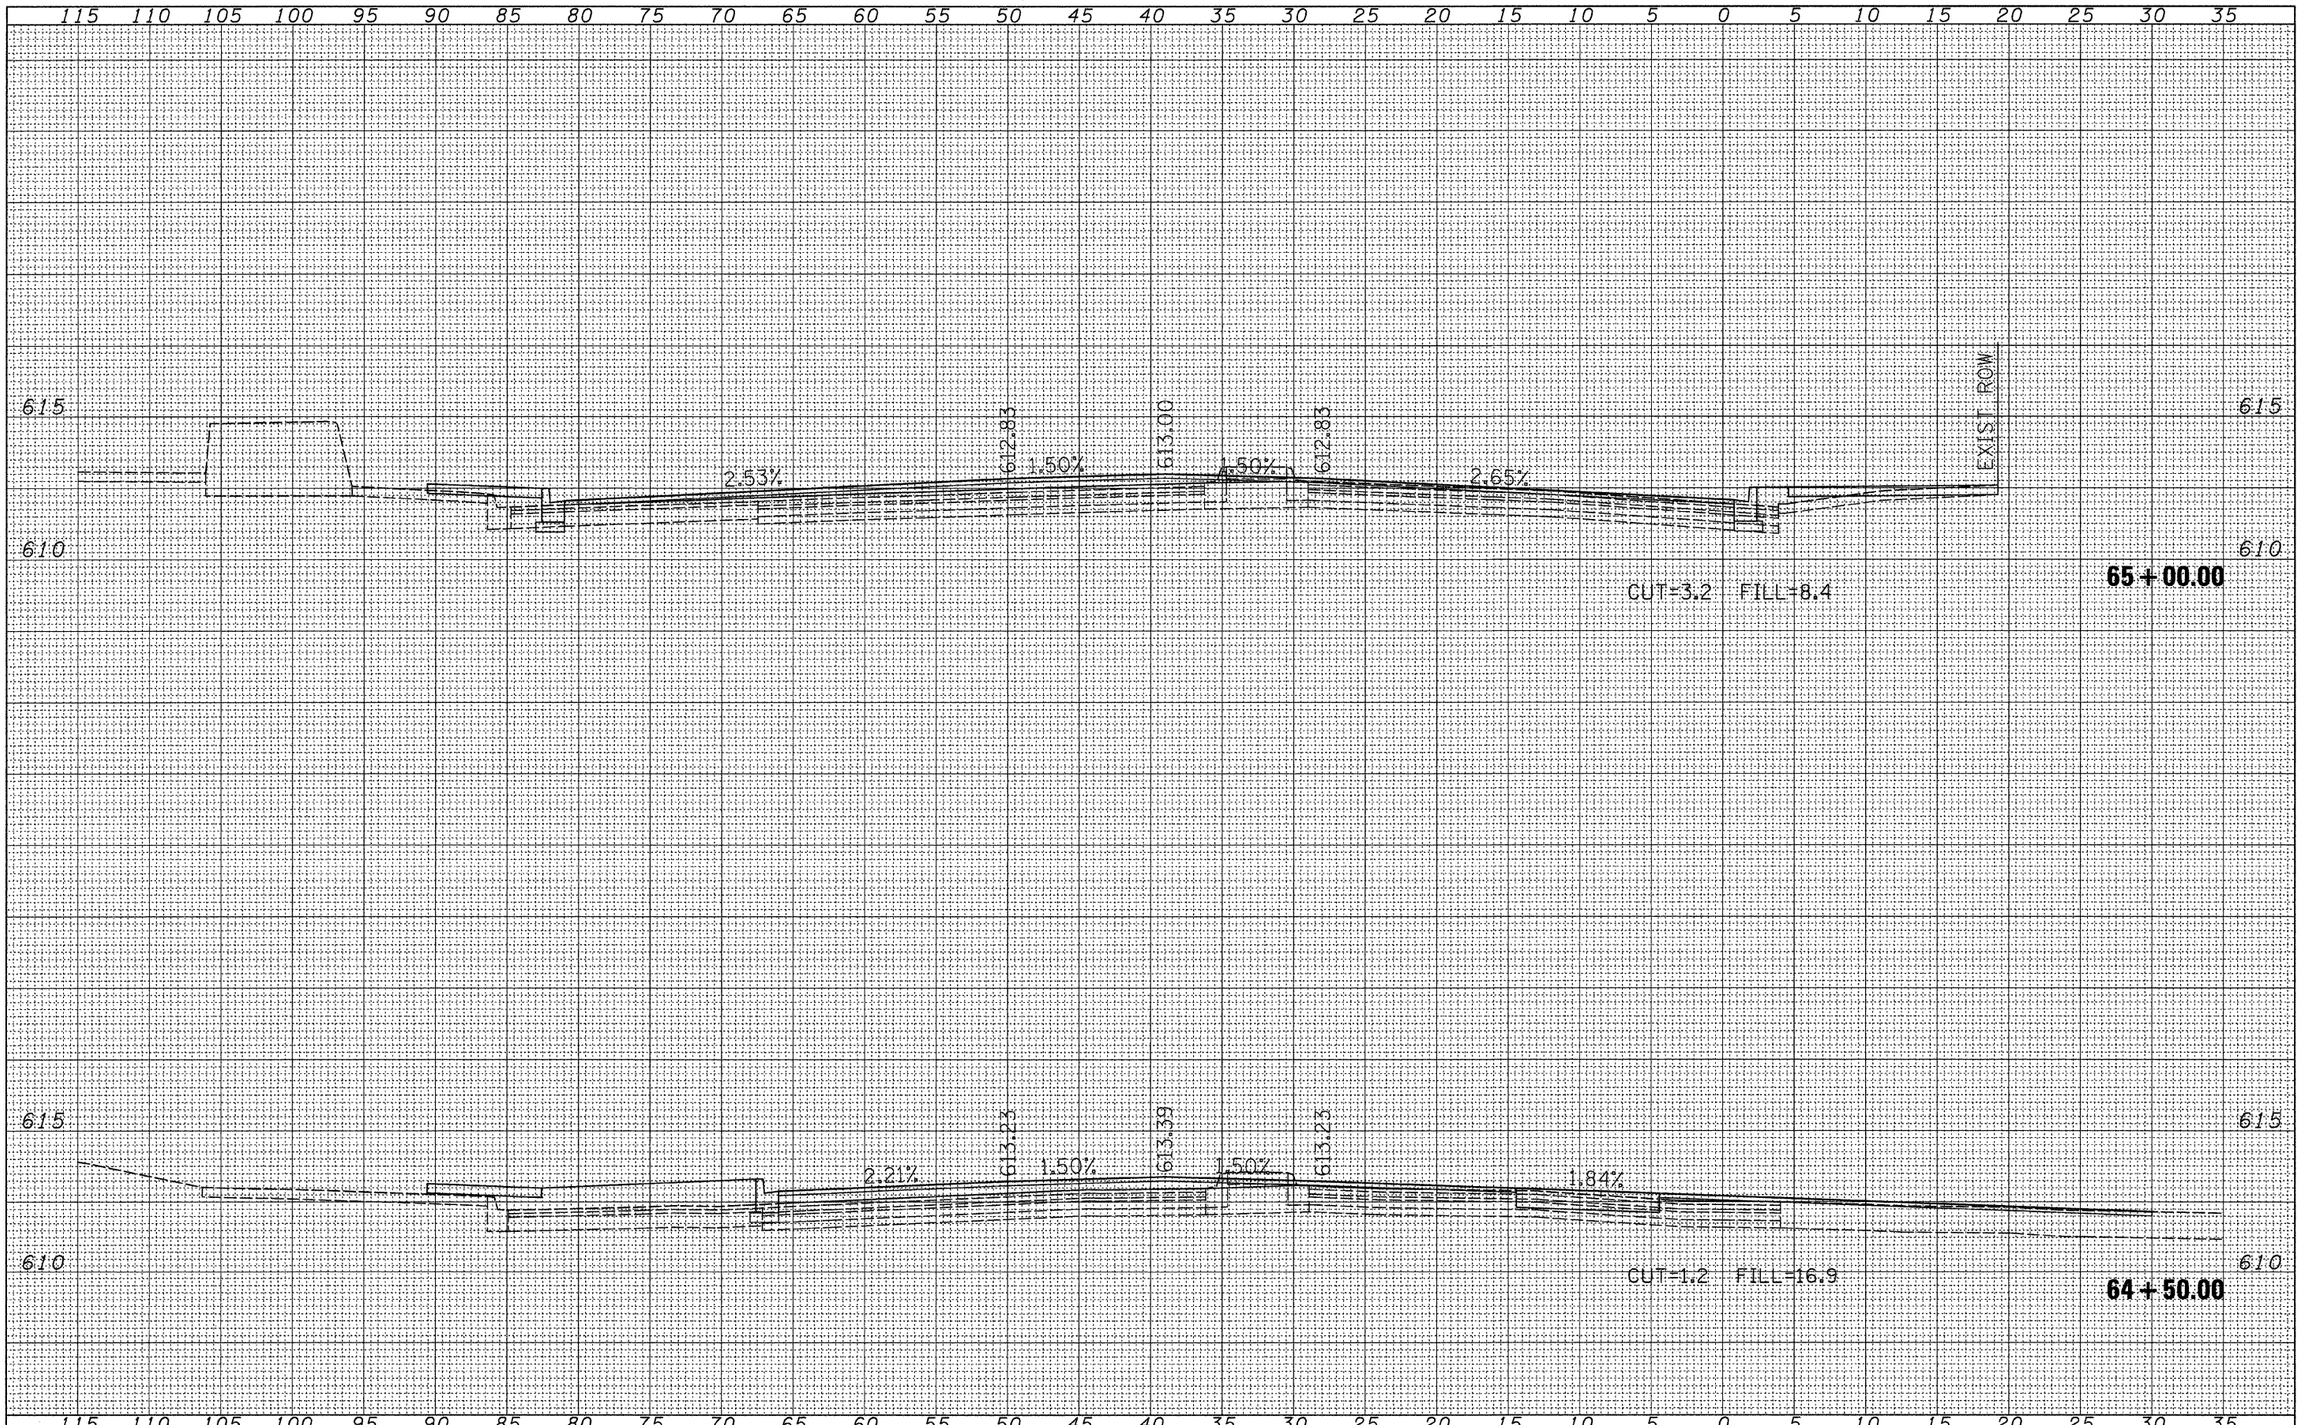

FINAL SURVEY	SURVEYED	BY	DATE
NOTE BOOK	PLOTTED		
	TEMPLATE		
	AREAS		
NO.	AREAS CHECKED		

ORIGINAL SURVEY	SURVEYED	BY	DATE
NOTE BOOK	PLOTTED		
	TEMPLATE		
	AREAS		
NO.	AREAS CHECKED		

FILE NAME = V:\2522\Plaza Plans\plazaxsheets.dgn	USER NAME = jwhite	DESIGNED - JRB	REVISED -
		DRAWN - JCW	REVISED -
	PLOT SCALE = 5.0000 ' / IN.	CHECKED - JRB	REVISED -
	PLOT DATE = 9/25/2009	DATE - 09/25/09	REVISED -

STATE OF ILLINOIS
DEPARTMENT OF TRANSPORTATION

CITY OF JACKSONVILLE DOWNTOWN PLAZA STREET RECONSTRUCTION
MAUVAISTERRE STREET CROSS SECTION SHEETS

SCALE: 1"=2.5'V=5'H | SHEET NO. OF SHEETS | STA. 64+50.00 TO STA. 65+00.00

F.A. RTE.	SECTION	COUNTY	TOTAL SHEETS	SHEET NO.
N/A	05-00121-00-PV	MORGAN	74	73

CONTRACT NO. 93504

FED. ROAD DIST. NO. | ILLINOIS | FED. AID PROJECT