CONTRACT No 95493

ROUTE NO.	SECTION	CITY	TOTAL SHEETS	SHEET NO.
STEVENS CREEK BIKEWAY	99-P4000-00-BP	DECATUR PARK DIST	145	139
FED. ROAD DIST. NO.		ILLINOIS	PROJECT TE-00D7(27)	

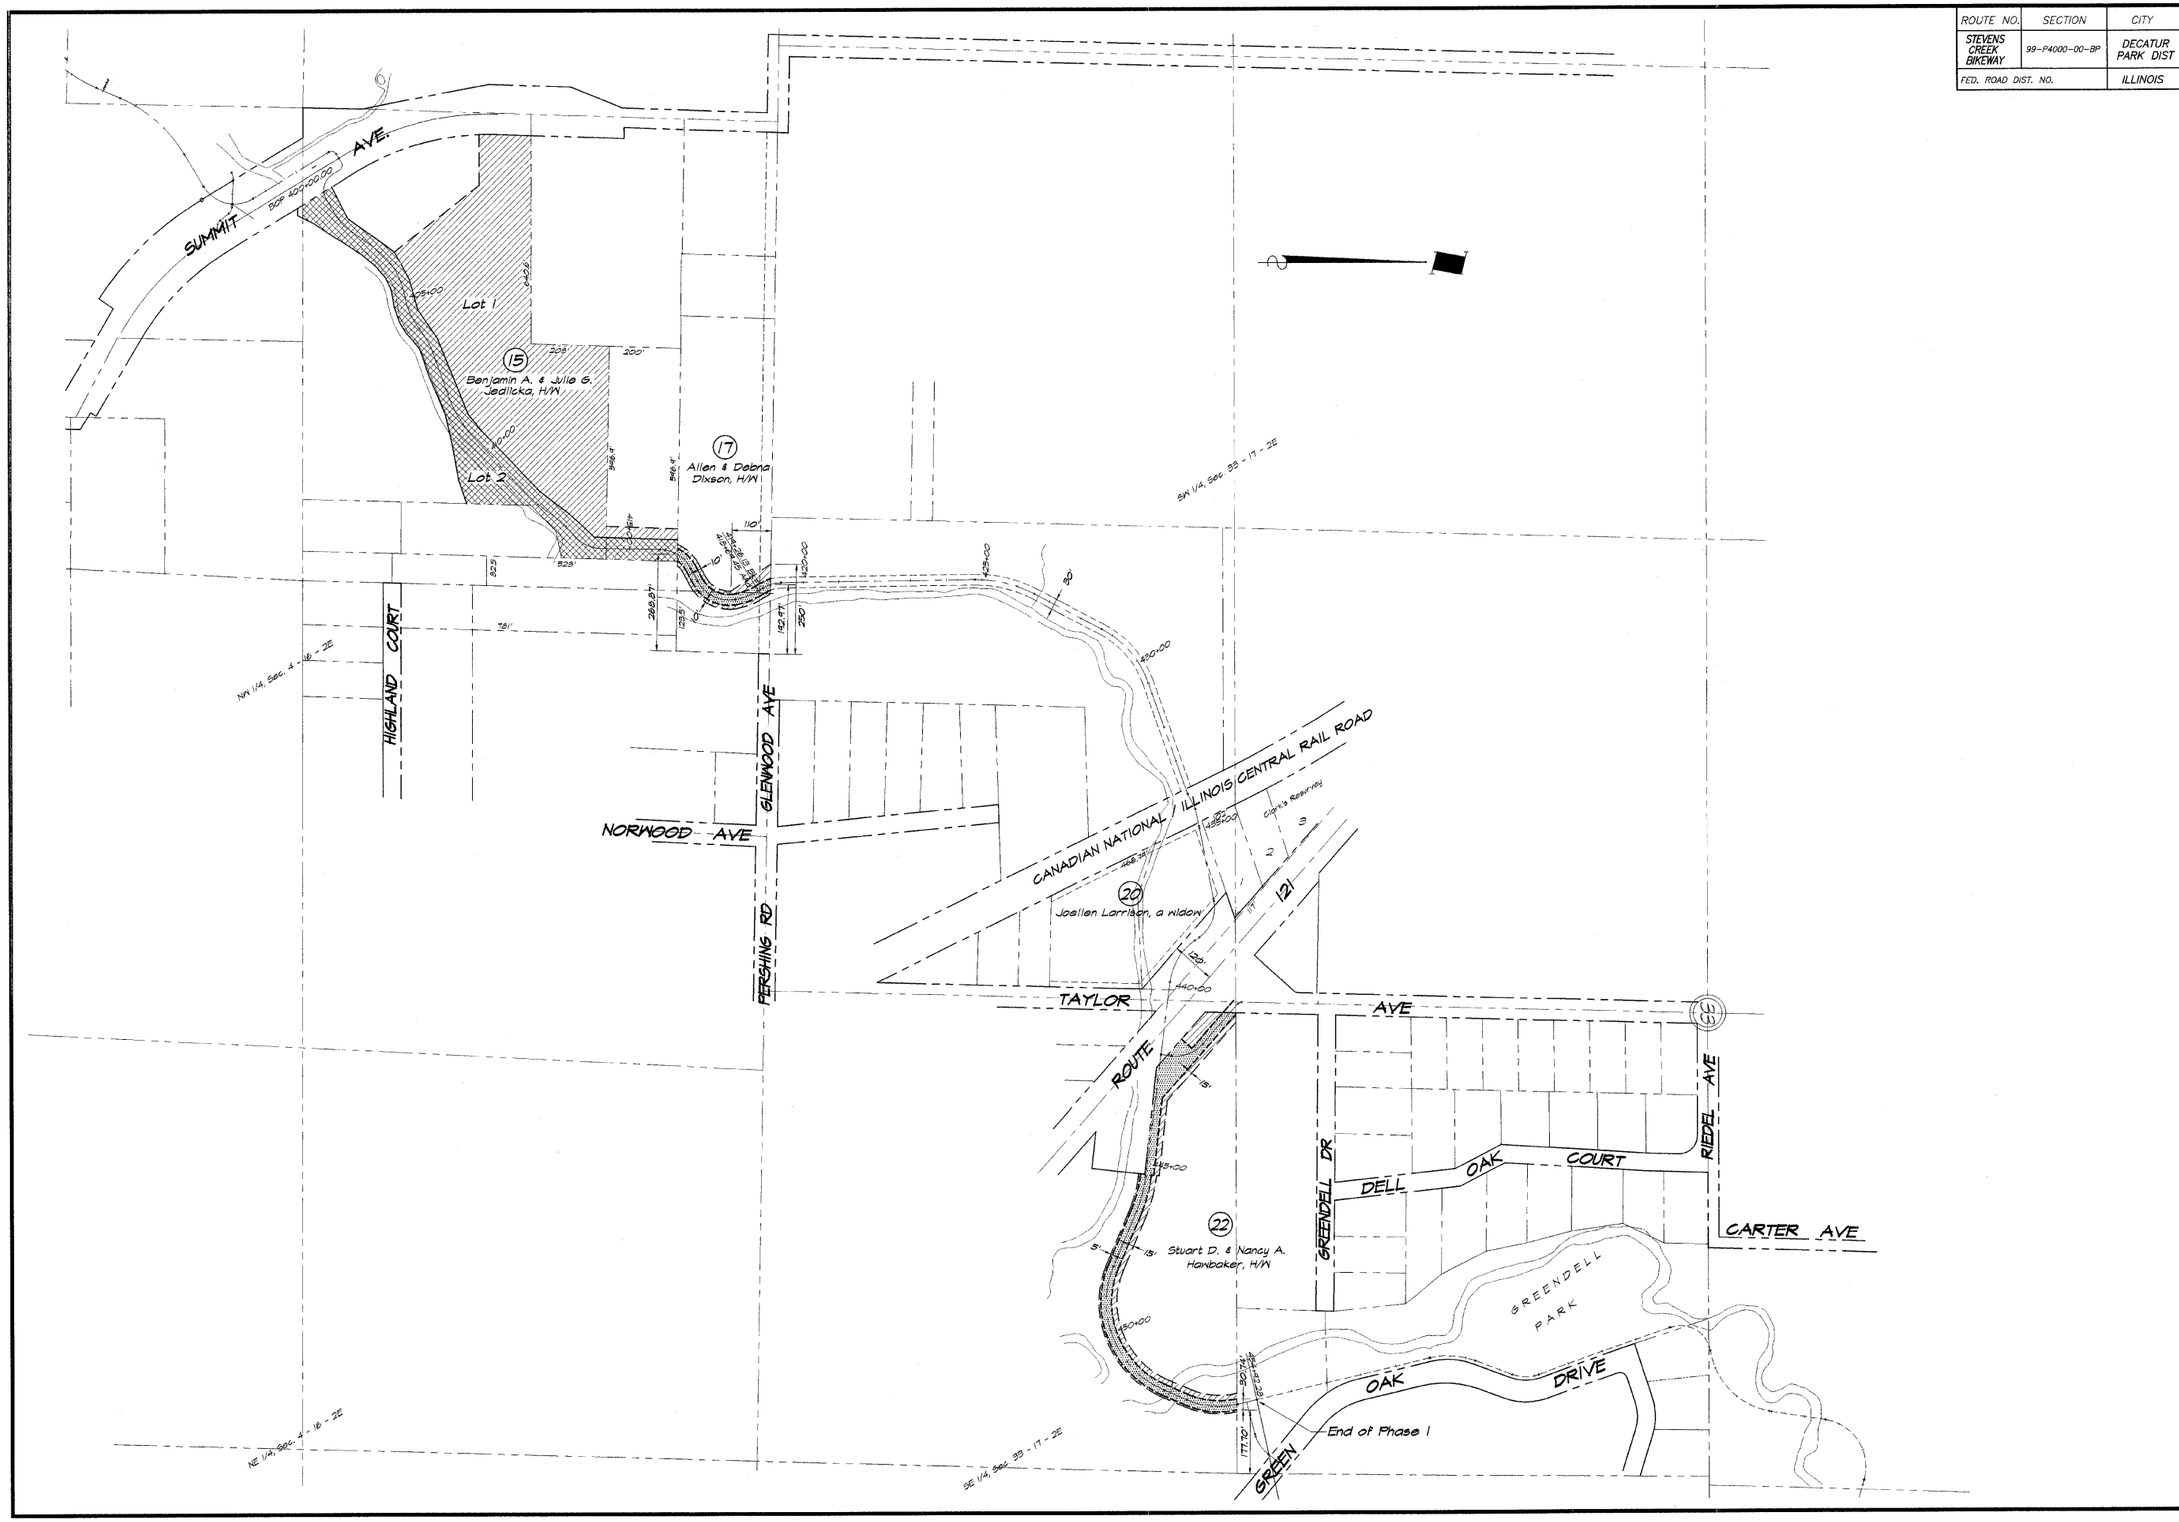

BAINBRIDGE & ASSOCIATES, INC.
GEE & MILANSKI
Consulting Engineers
1970 SOUTH TAYLORVILLE ROAD
DECATUR ILLINOIS
Illinois License 184-001256

REVISIONS

NO.	BY	DATE

DESIGNED MHP	SCALE 1" = 200'
DRAWN L. Jenkins	DATE Feb. 2004
FIELD BOOK XXX	JOB NO. 94044

DECATUR PARK DISTRICT

STEVENS CREEK BIKEWAY - PHASE I

PROPERTY PARCEL STRIP MAP

SHEET NO. 139 OF 145