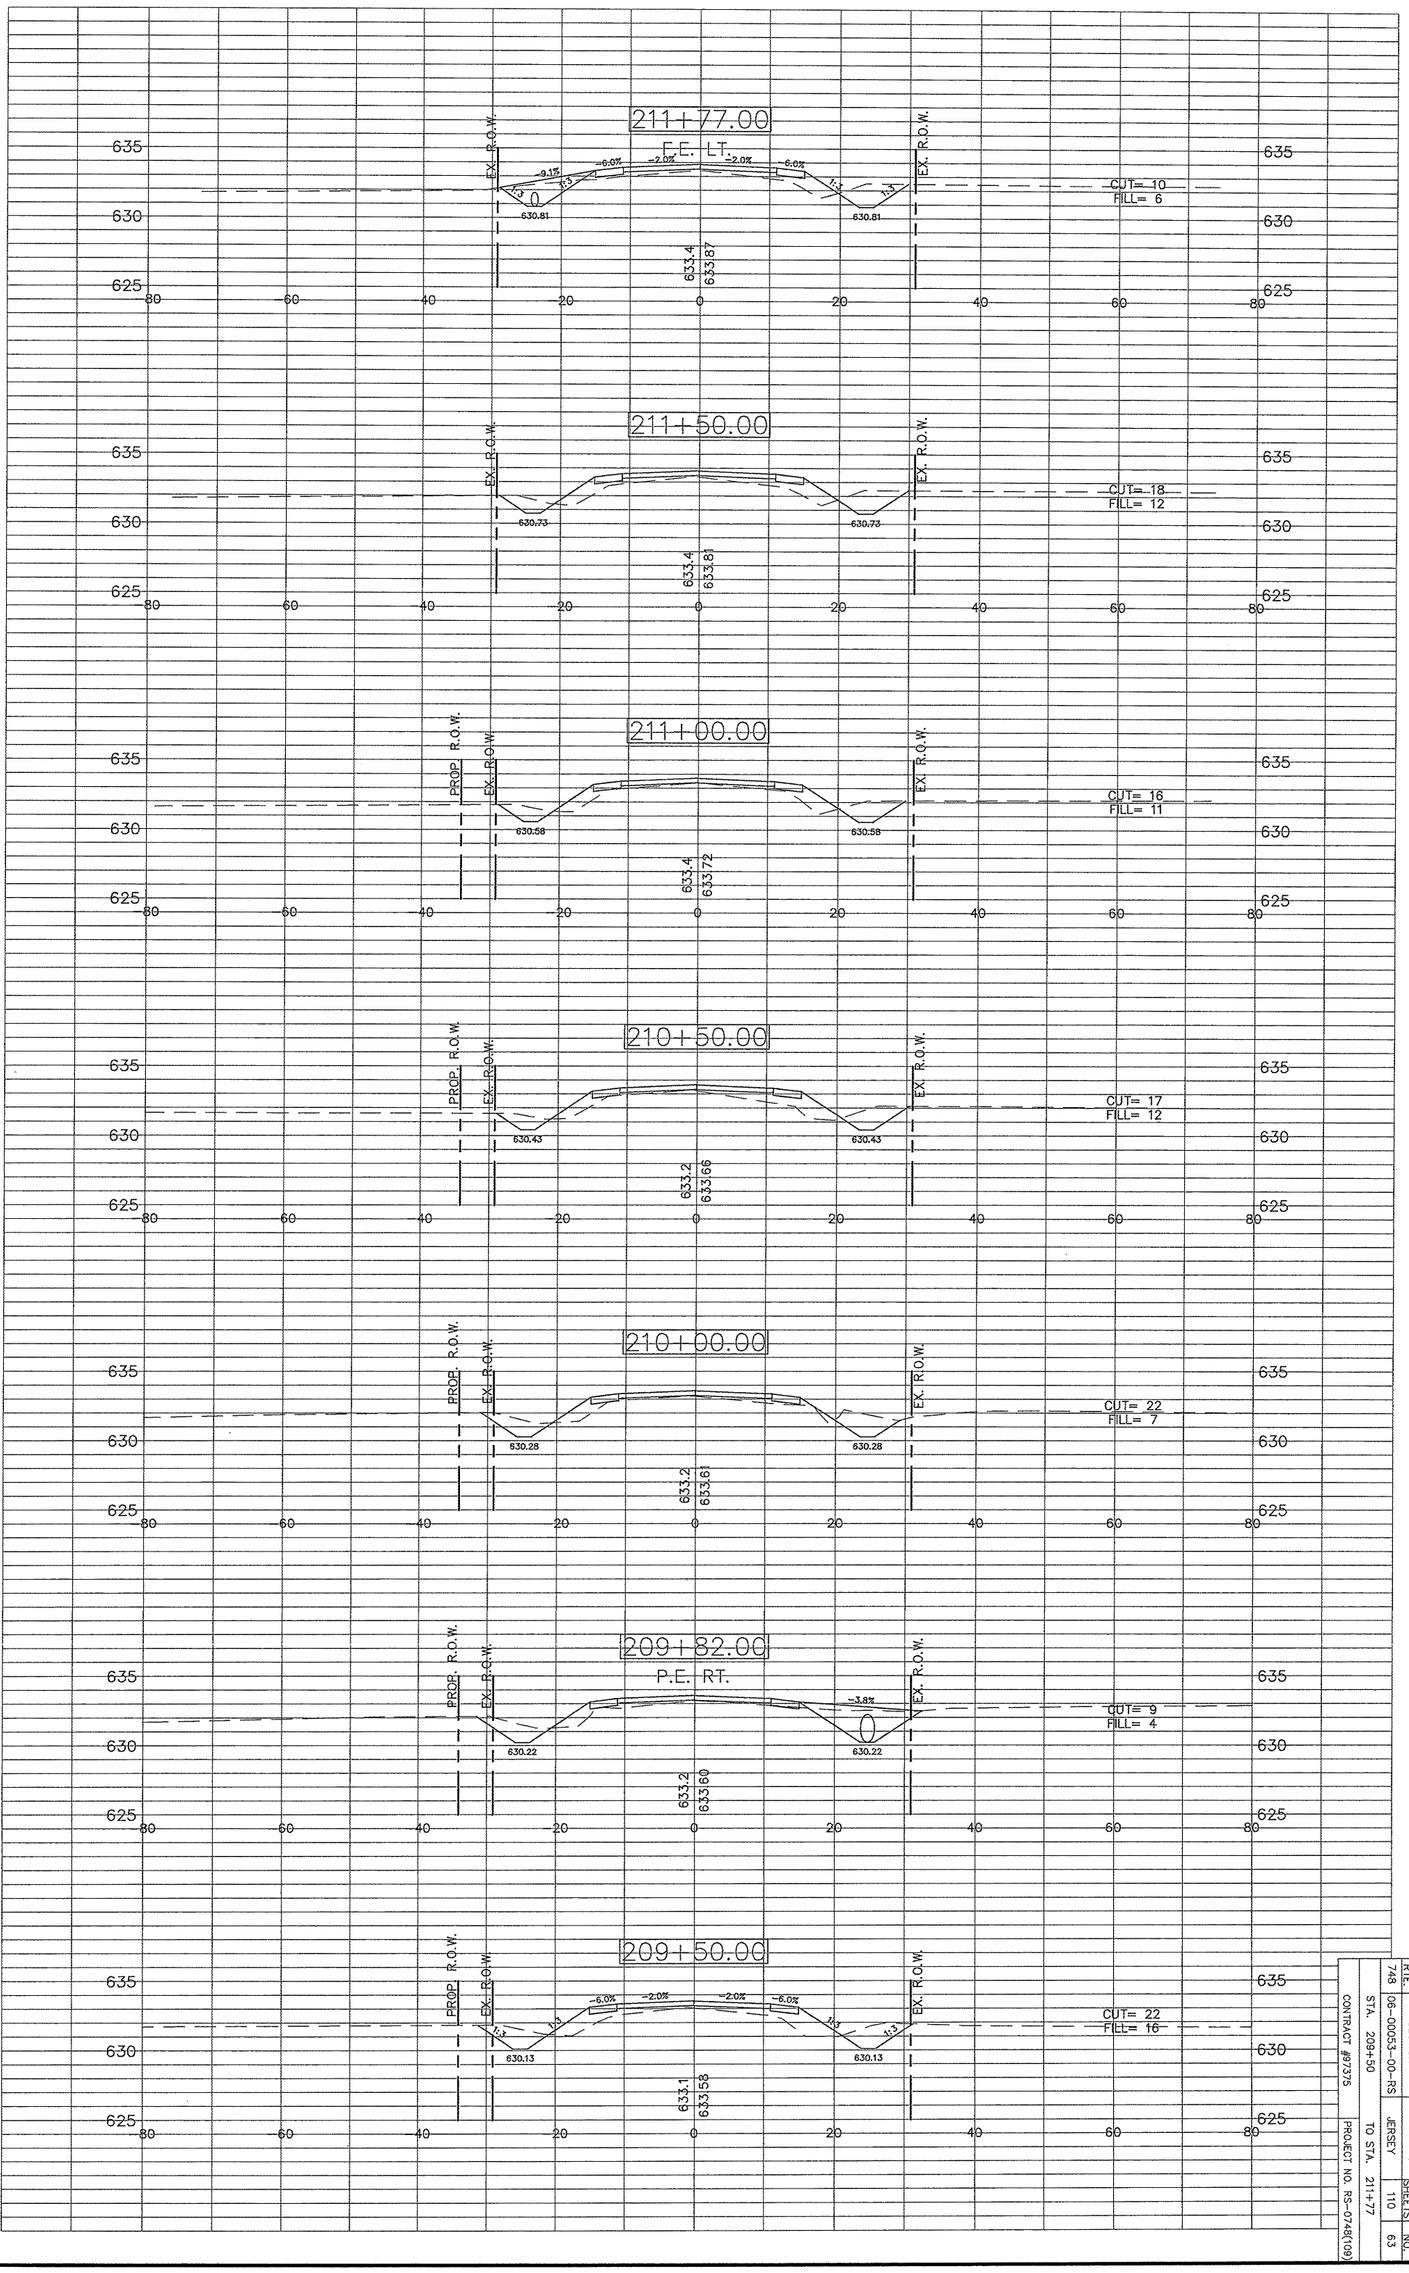

FED. RD. DIST. NO.	STATE	SECTION	COUNTY	TOTAL SHEETS	SHEET NO.
7A3	06-00053-00-RS		JERSEY	110	63

STA. 209+50 TO STA. 211+77

CONTRACT #87375

PROJECT NO. RS-0748(109)