NOTE:
1. HORIZONTAL LOCATION OF EXISTING UTILITIES IS APPROXIMATE. VERTICAL LOCATION OF EXISTING UTILITY IS UNKNOWN AND SHOWN AS 3' BELOW EXISTING GROUND.

2. FOR UNDERCUT CALCULATIONS, AND QUANTITIES, SEE EARTHWORK SCHEDULE, DRAWING SCH-3.

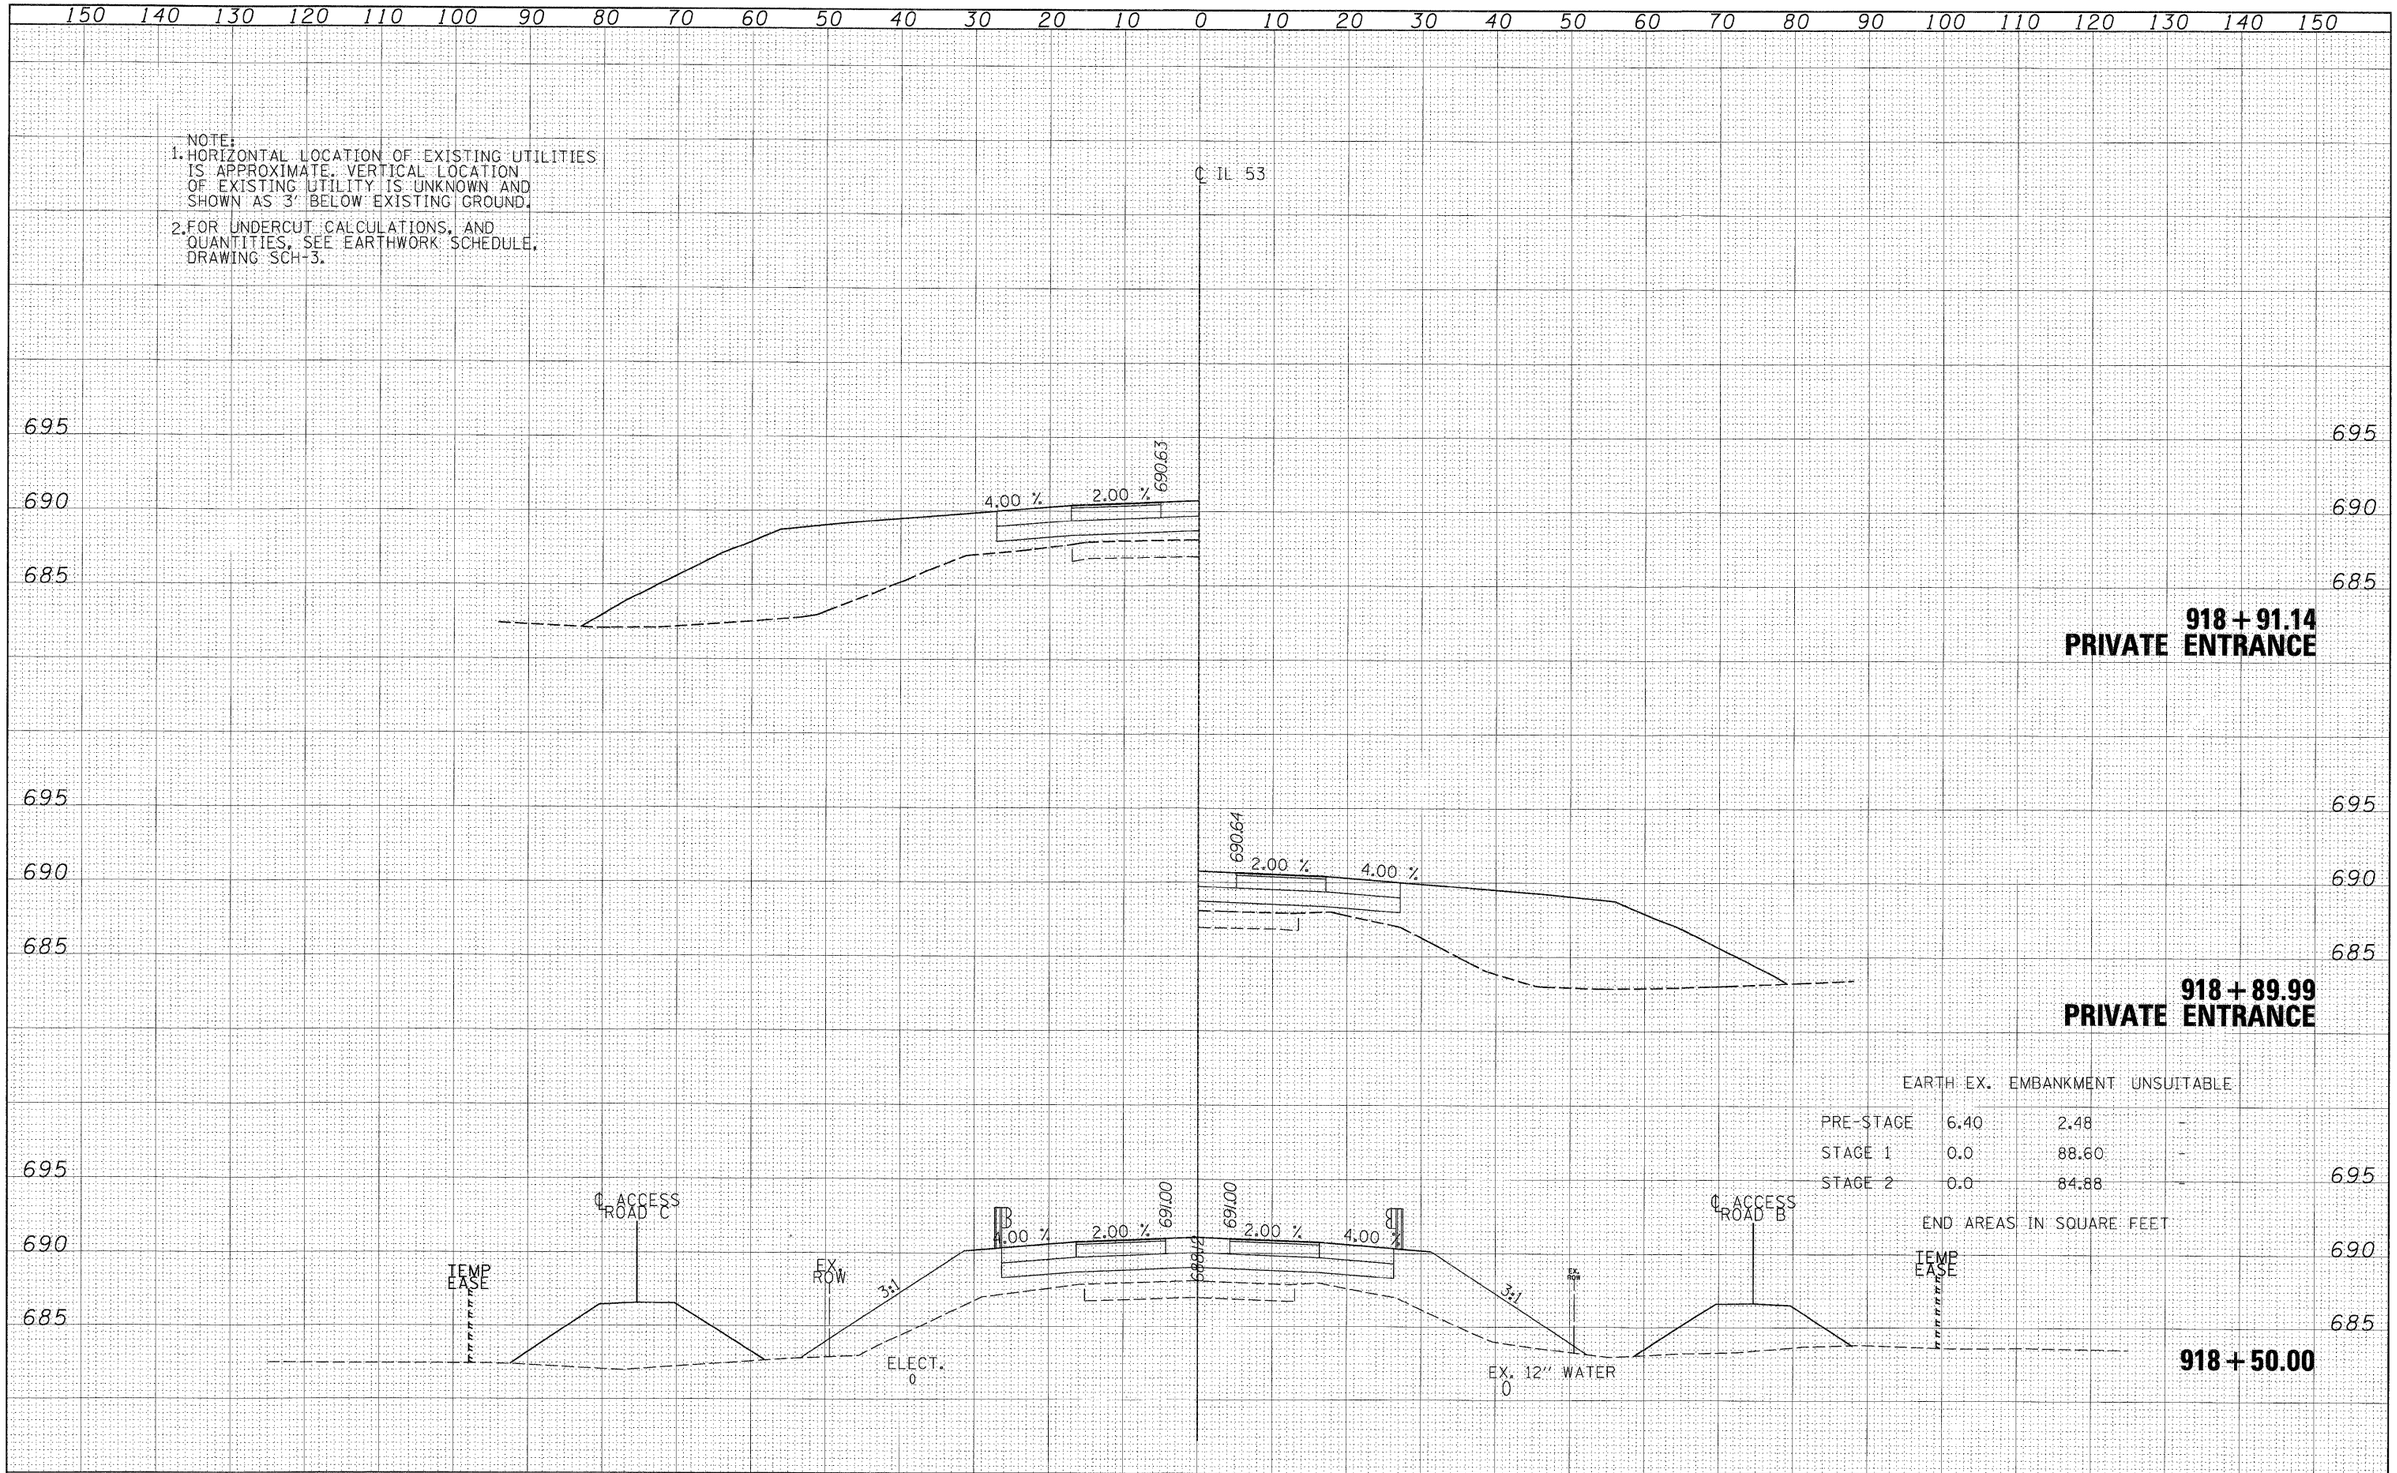

FINAL SURVEY	BY	DATE
SURVEYED		
PLOTTED		
TEMPLATE		
AREAS		
AREAS CHECKED		
NOTE BOOK		
NO.		

ORIGINAL SURVEY	BY	DATE
SURVEYED		
PLOTTED		
TEMPLATE		
AREAS		
AREAS CHECKED		
NOTE BOOK		
NO.		

FILE NAME = P:_2002\020019.004\Cadd\Sheet Files\Part 1\X_sec024.sht	DESIGNED - TAI	REVISED - ___	
	DRAWN - MJO	REVISED - ___	
P_OT SCALE = $SCALE$	CHECKED - PJM	REVISED - ___	
P_OT DATE = 10/9/2008	DATE - 10/15/08	REVISED - ___	

STATE OF ILLINOIS
DEPARTMENT OF TRANSPORTATION

F.A.P. ROUTE 870 (ILLINOIS 53) OVER EAST BRANCH DUPAGE RIVER

JACOBS

PROPOSED CROSS SECTIONS

SCALE: 1"=5'V; 1"=10'H SHEET NO. __ OF ___ SHEETS STA. 917+50.00 TO STA. 918+50.00

F.A. RTE.	SECTION	COUNTY	TOTAL SHEETS	SHEET NO.
870	533 X-B-R-1	DUPAGE	87	78
		CONTRACT NO. 60B95		

FED. ROAD DIST. NO. _ ILLINOIS FED. AID PROJECT