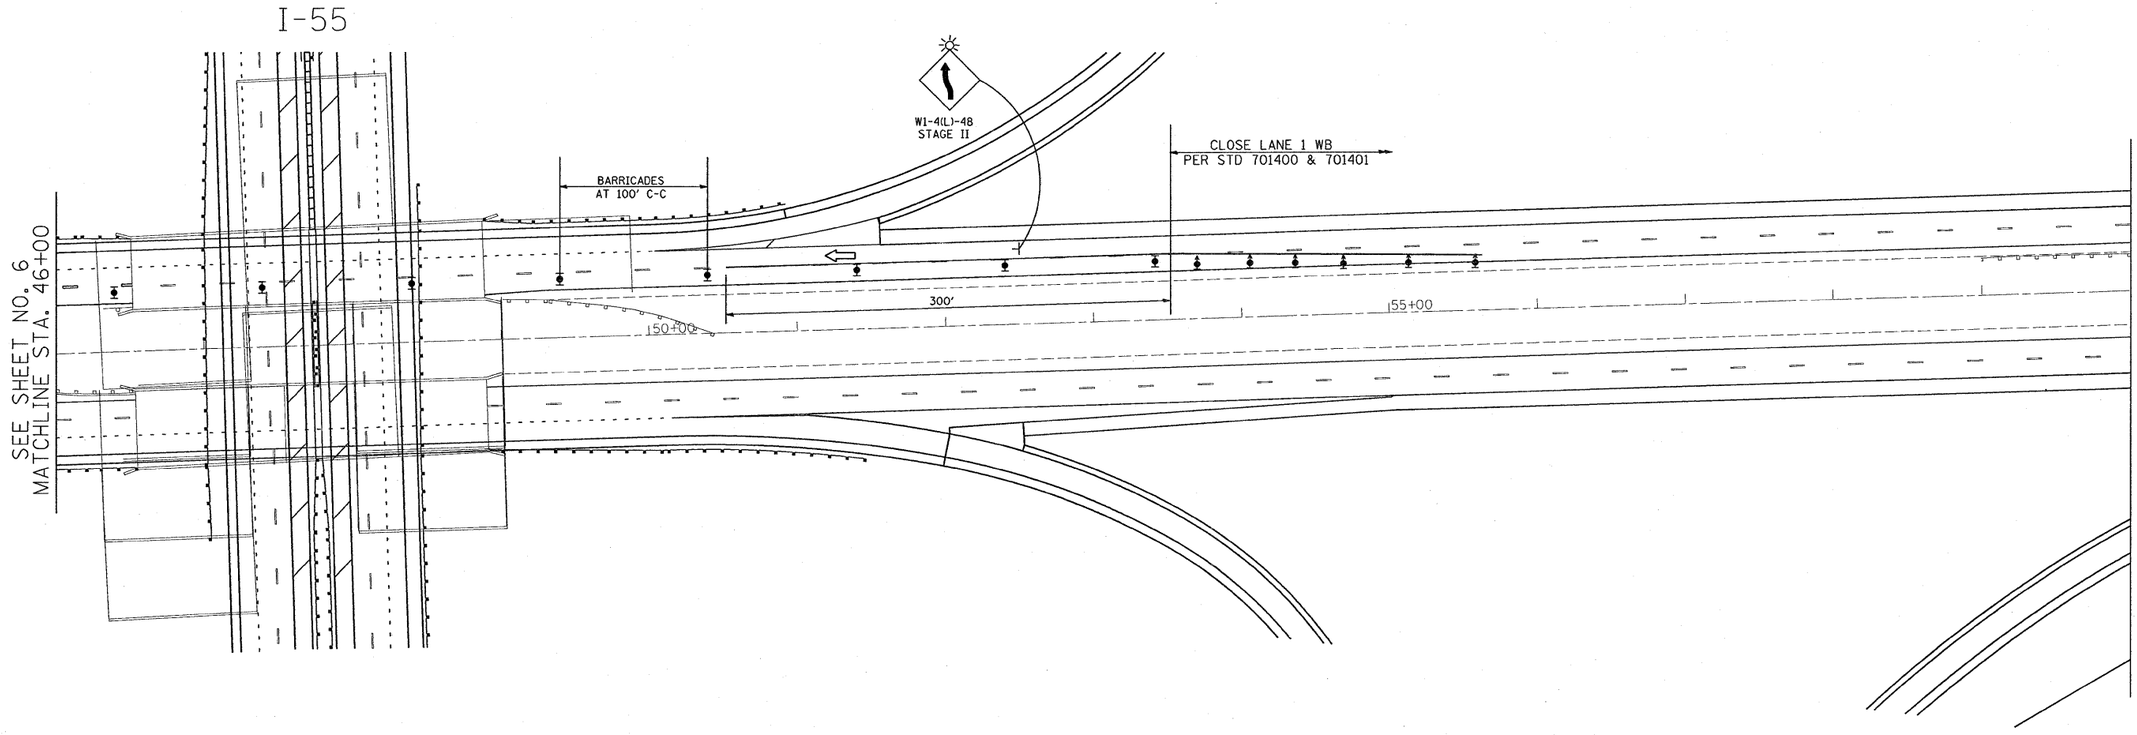

LEGEND:

DIRECTION INDICATOR BARRICADE W/ STEADY BURN MONO-DIRECTIONAL LIGHTS.

TYPE II BARRICADES INSTALLED & SPACED AS PER STANDARD 701411 & TC-9

TYPE III BARRICADE W/ STEADY BURN MONO-DIRECTIONAL LIGHTS

FILE NAME = c:\pw_work\PWIDOT\MIDYJA\d0101558\design_aa.dgn	USER NAME = midyja	DESIGNED -	REVISED -	STATE OF ILLINOIS DEPARTMENT OF TRANSPORTATION	TRAFFIC STAGING PLAN SHEET 3 OF 3	F.A.I RTE.	SECTION	COUNTY	TOTAL SHEETS	SHEET NO.
		DRAWN -	REVISED -			80	99-1-B-I-2	WILL	21	7
	PLOT SCALE = 50.0000 ' / IN.	CHECKED -	REVISED -					CONTRACT NO. 60D66		
	PLOT DATE = 11/20/2008	DATE -	REVISED -		SCALE: SHEET NO. OF SHEETS STA. TO STA.	FED. ROAD DIST. NO. 1	ILLINOIS	FED. AID PROJECT		