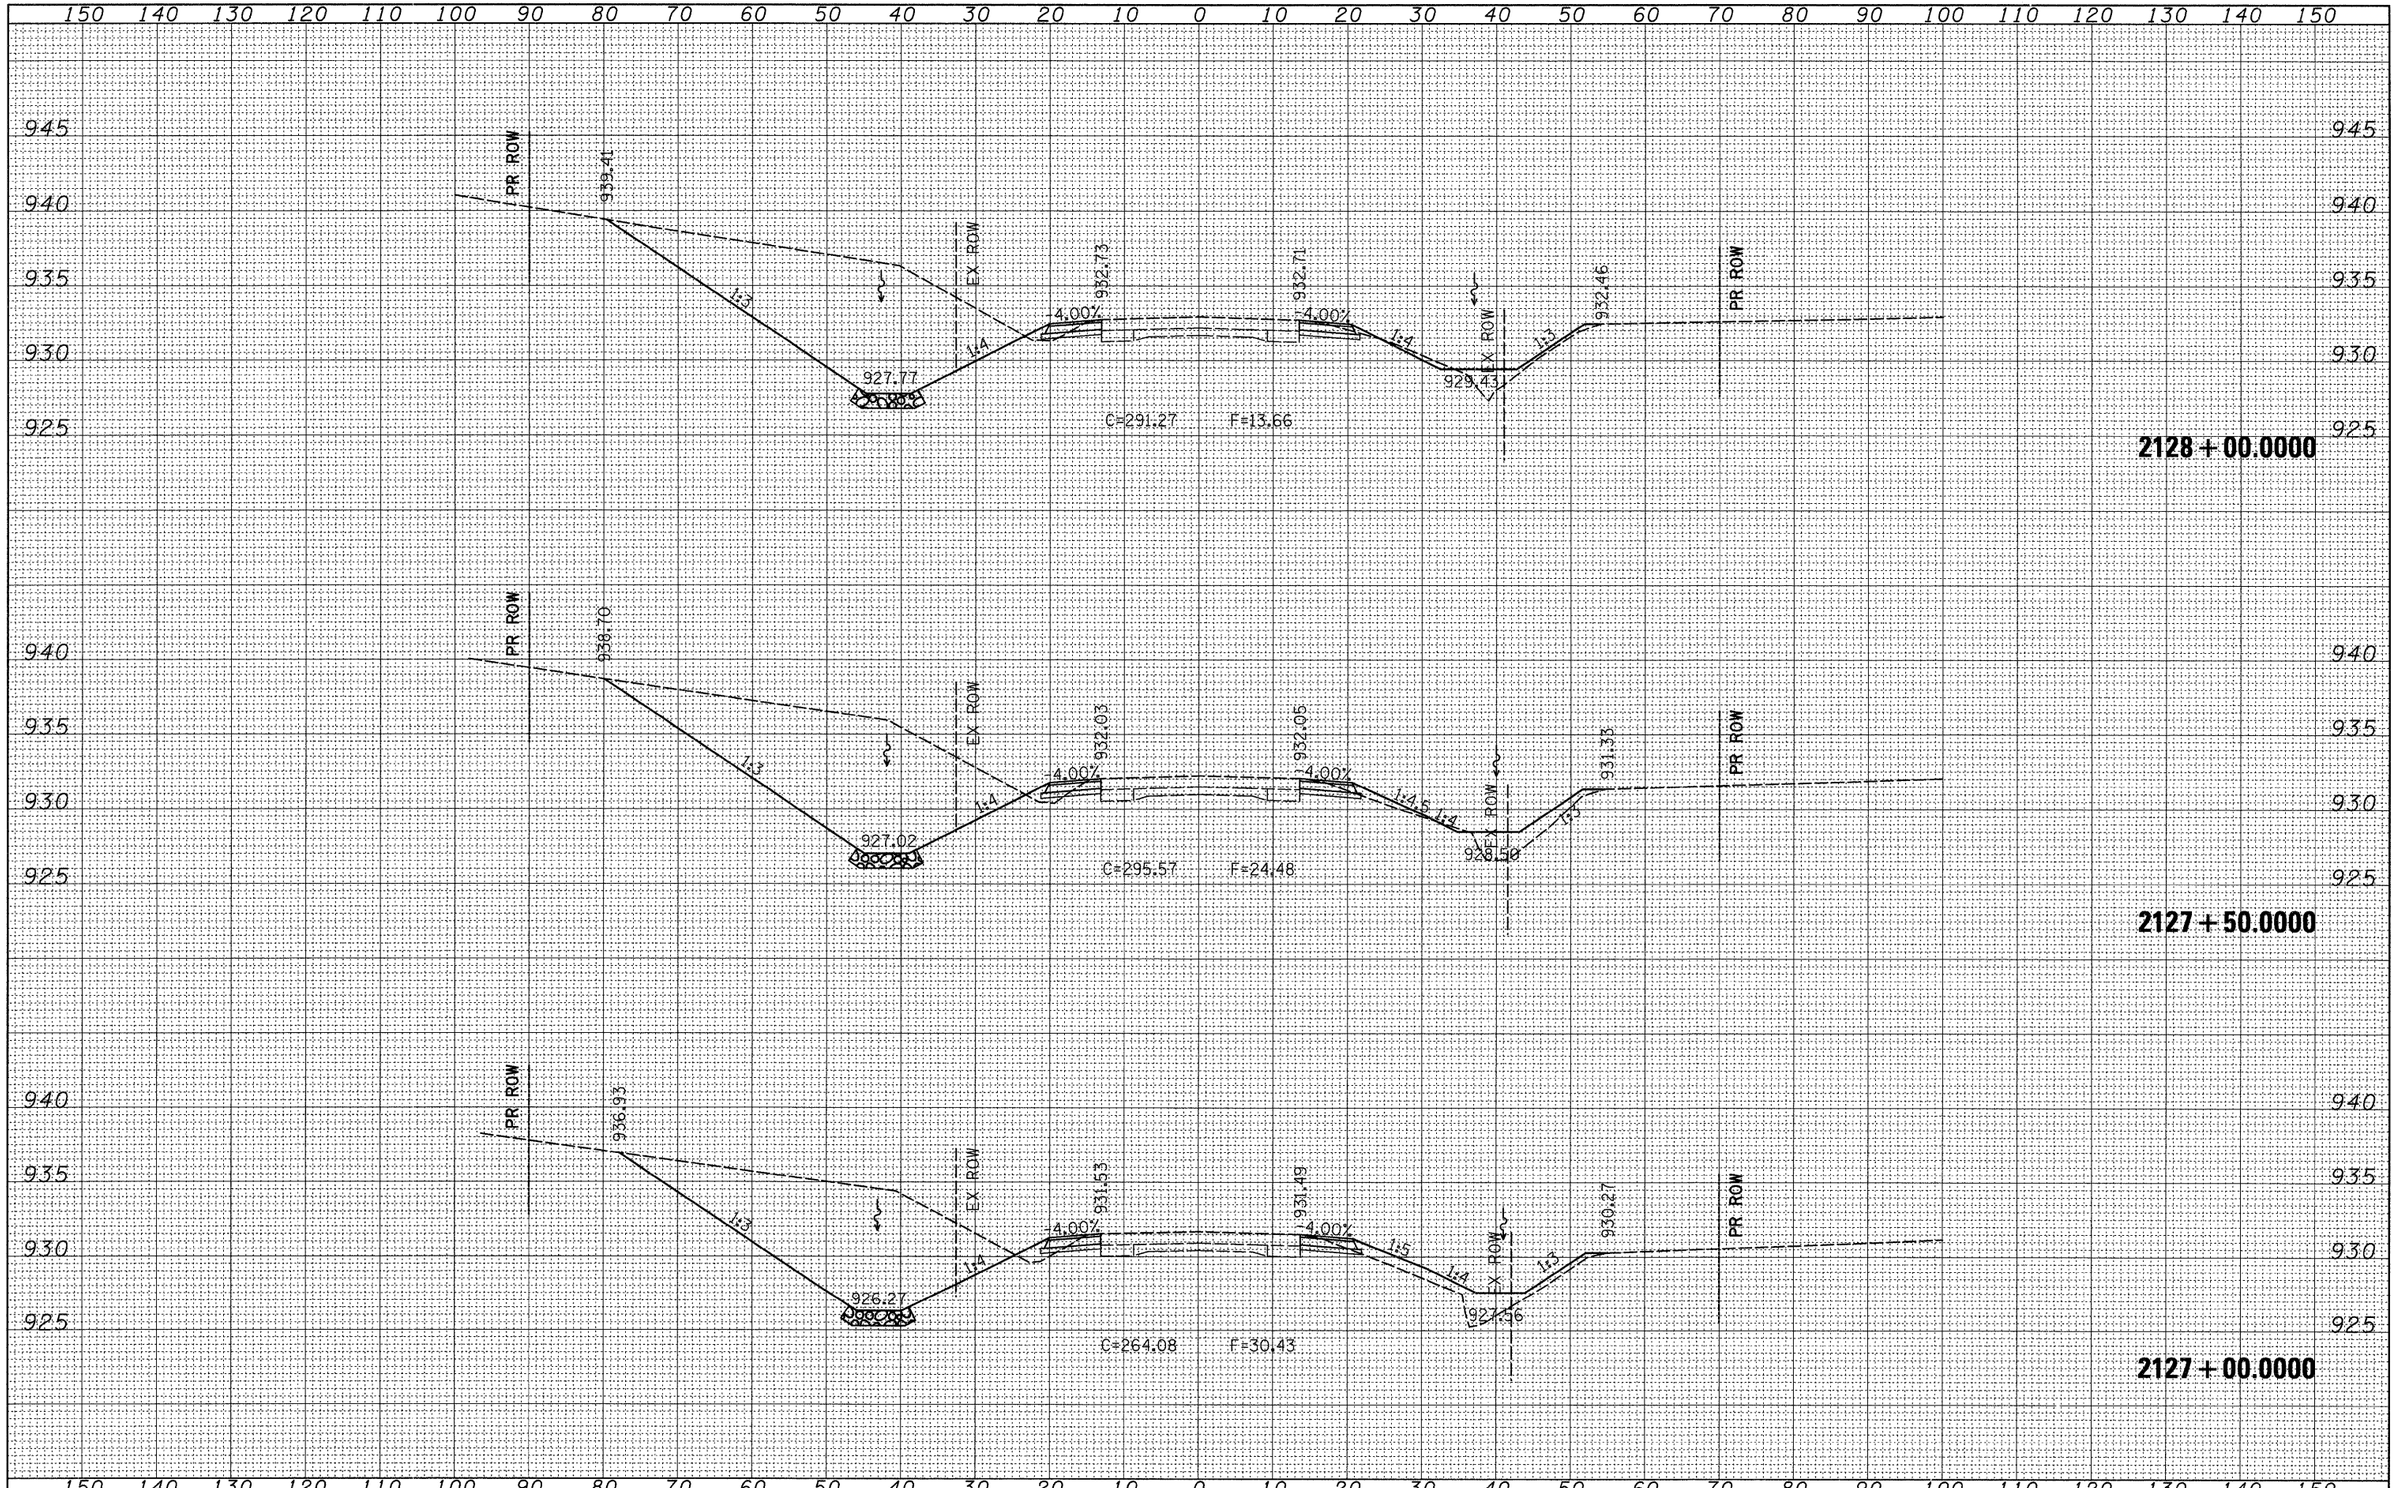

FINAL SURVEY	BY	DATE
SURVEYED		
PLOTTED		
TEMPLATE		
AREAS		
AREAS CHECKED		
NOTE BOOK NO.		

ORIGINAL SURVEY	BY	DATE
SURVEYED		
PLOTTED		
TEMPLATE		
AREAS		
AREAS CHECKED		
NOTE BOOK NO.		

FILE NAME = c:\pw_work\pwidot\dossdd\dms34517\s11806xm.dgn

USER NAME = dossdd

PLOT SCALE = 10.0000 ' / IN.

PLOT DATE = Wed Oct 08 13:51:49 2008

DESIGNED -	REVISED -		
DRAWN -	REVISED -		
CHECKED -	REVISED -		
DATE -	REVISED -		

STATE OF ILLINOIS
DEPARTMENT OF TRANSPORTATION

US 20

SCALE: | SHEET NO. OF SHEETS | STA. 2127+00.0000TO STA. 2128+00.0000

F.A.P. RTE.	SECTION	COUNTY	TOTAL SHEETS	SHEET NO.
301	24T-5	JODAVIESS	43	37

CONTRACT NO. 64C69

FED. ROAD DIST. NO. | ILLINOIS | FED. AID PROJECT