DAT 10:27:43 AM
c:\pw_work\pwldot\braboypc\dms40744\xsdm2545.dgn

ORIGINAL SURVEY		BY	DATE
NOTE BOOK	SURVEYED		
	PLOTTED		
	TEMPLATE		
	AREAS		
NO.	AREAS CHECKED		

FINAL SURVEY		BY	DATE
NOTE BOOK	SURVEYED		
	PLOTTED		
	TEMPLATE		
	AREAS		
NO.	AREAS CHECKED		

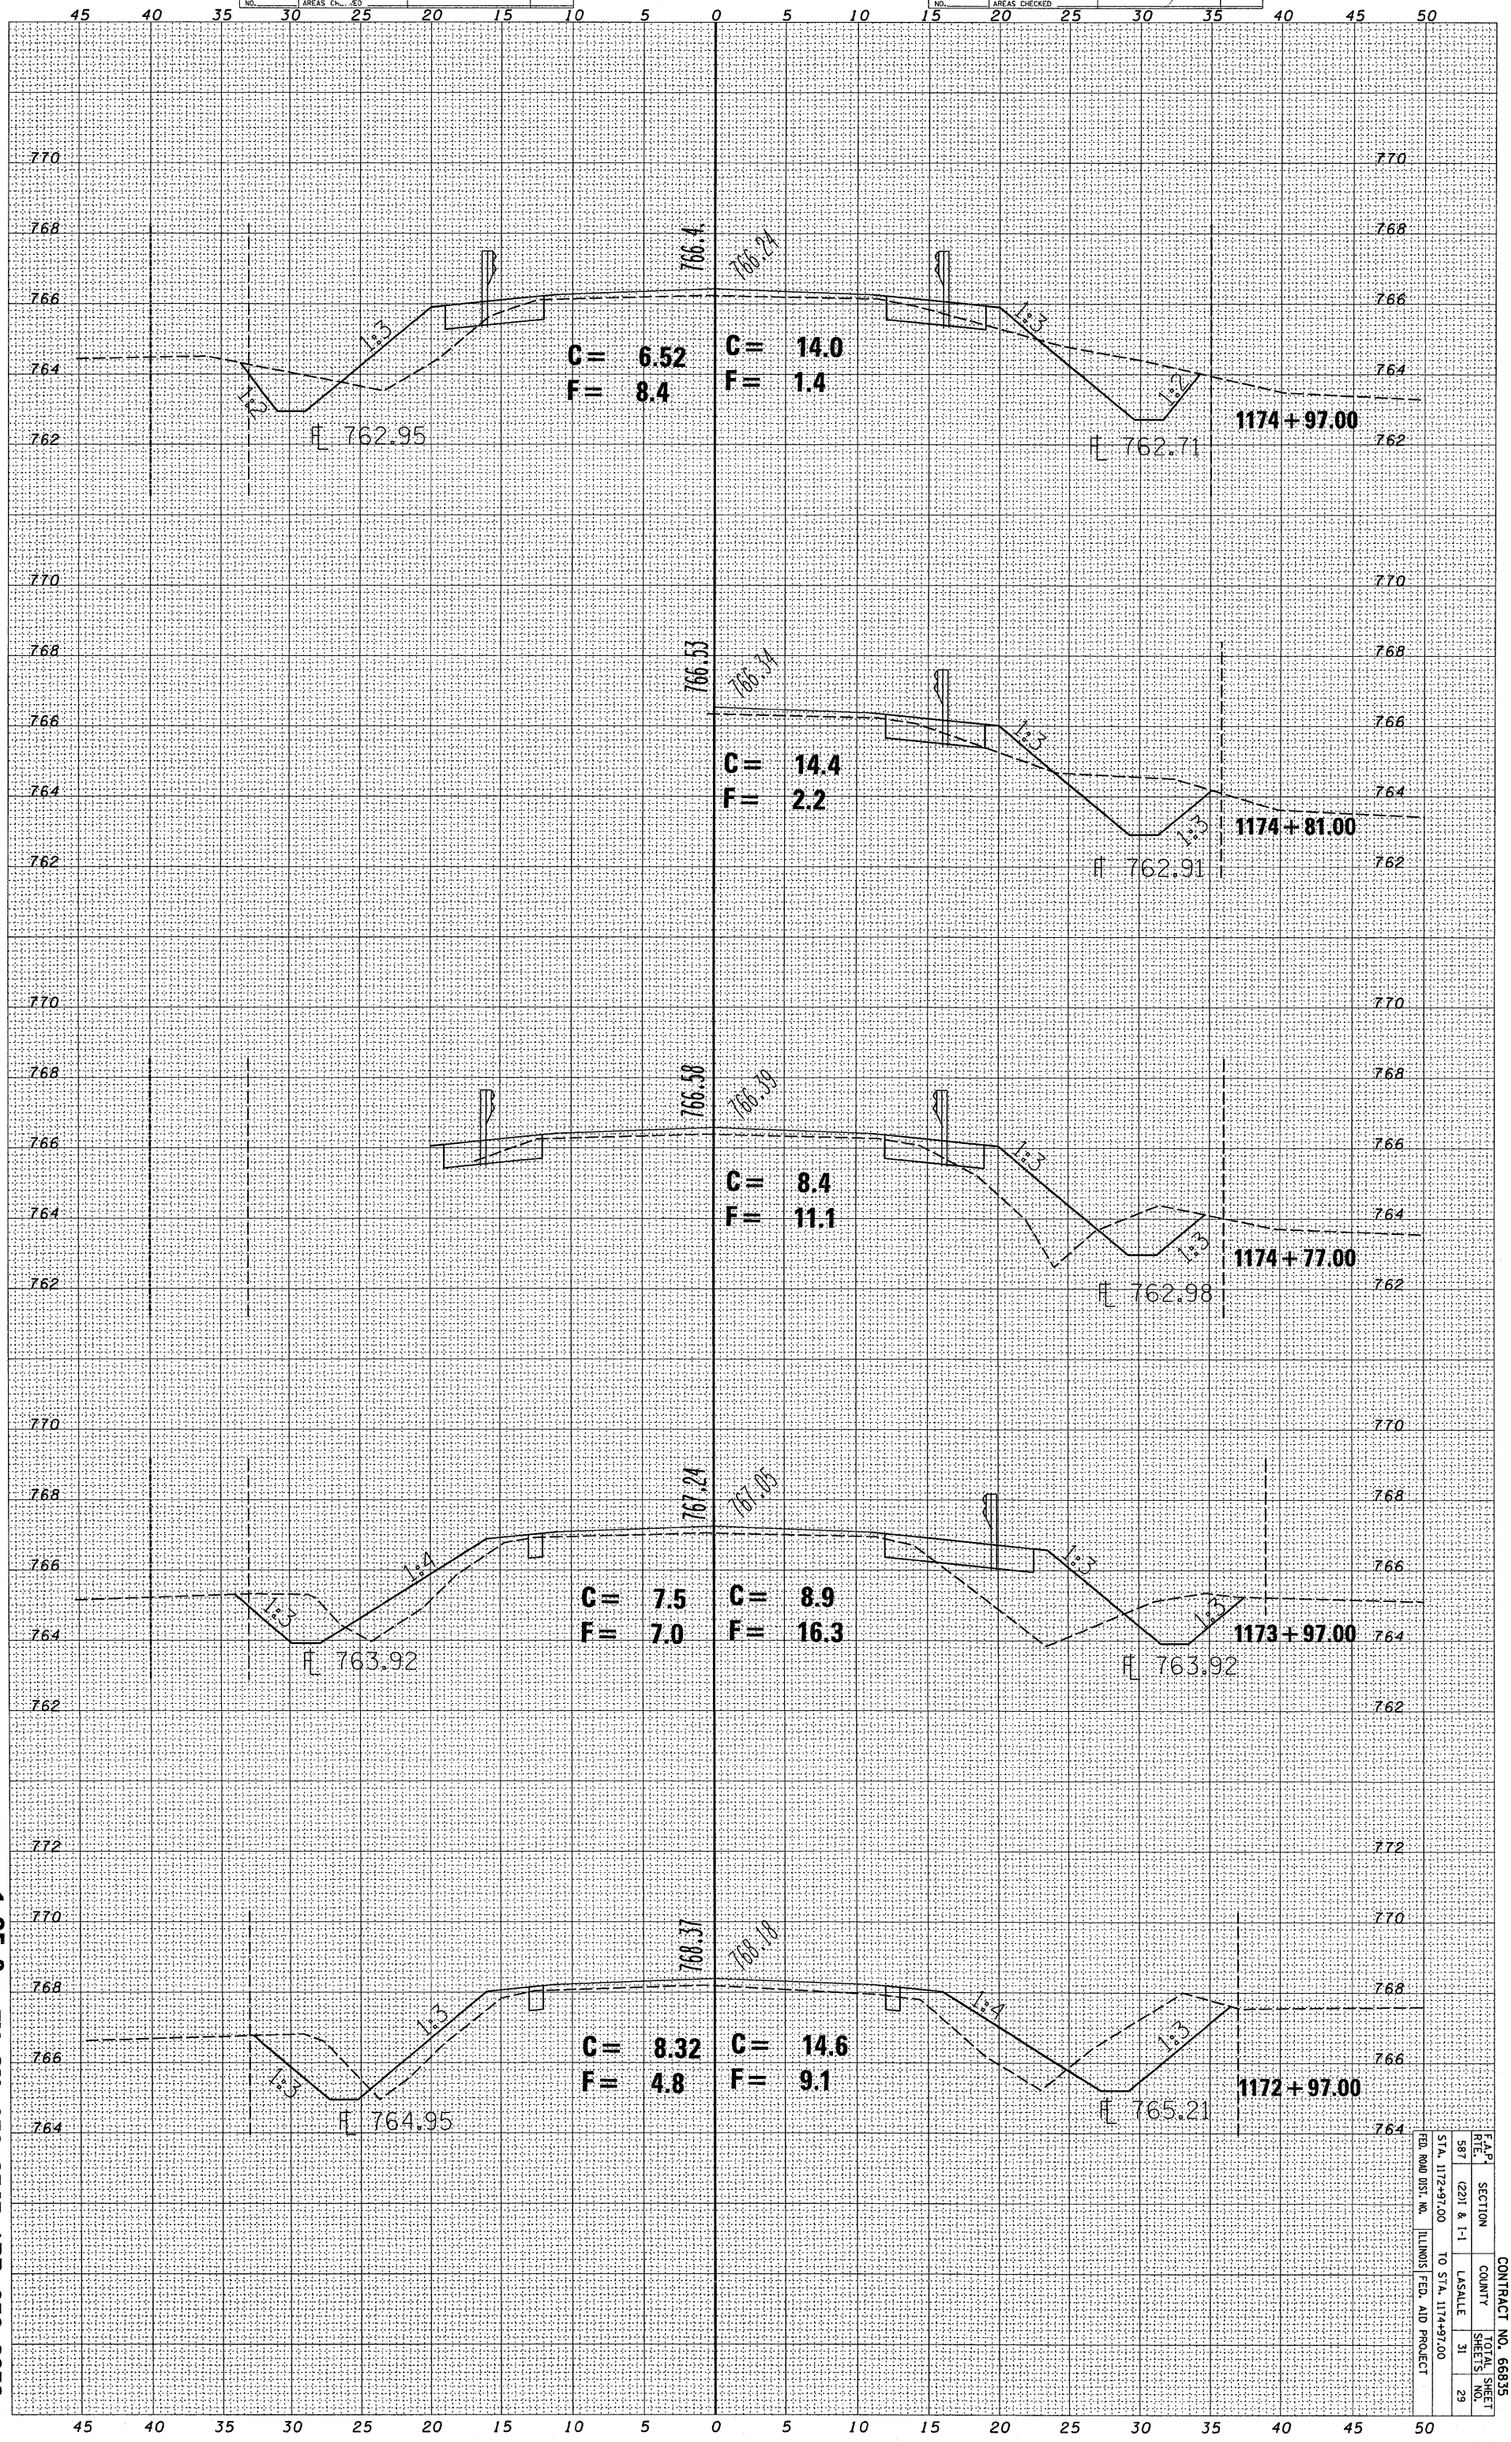

CONTRACT NO. 66835

F.A.P. RTE.	SECTION	COUNTY	TOTAL SHEETS	SHEET NO.
587	(221) & I-1	LASALLE	31	29
STA. 1172+97.00		TO STA. 1174+97.00		
FED. ROAD DIST. NO.	ILLINOIS	FED. AID PROJECT		

1 OF 3 EX SN 050-2545 / PR 050-2052