ESCA CONSULTANTS, INC.
CIVIL & STRUCTURAL ENGINEERS
URBANA, ILLINOIS

CONTRACT NO. 74107

FAP RTE	SECTION	COUNTY	TOTAL SHEETS	SHEET NO.
328	(6BR-1)B-1	CLAY	109	27

STA. 1414+00.00 TO STA. 1415+50.00

FED. ROAD DIST. NO. ILLINOIS FED. AID PROJECT

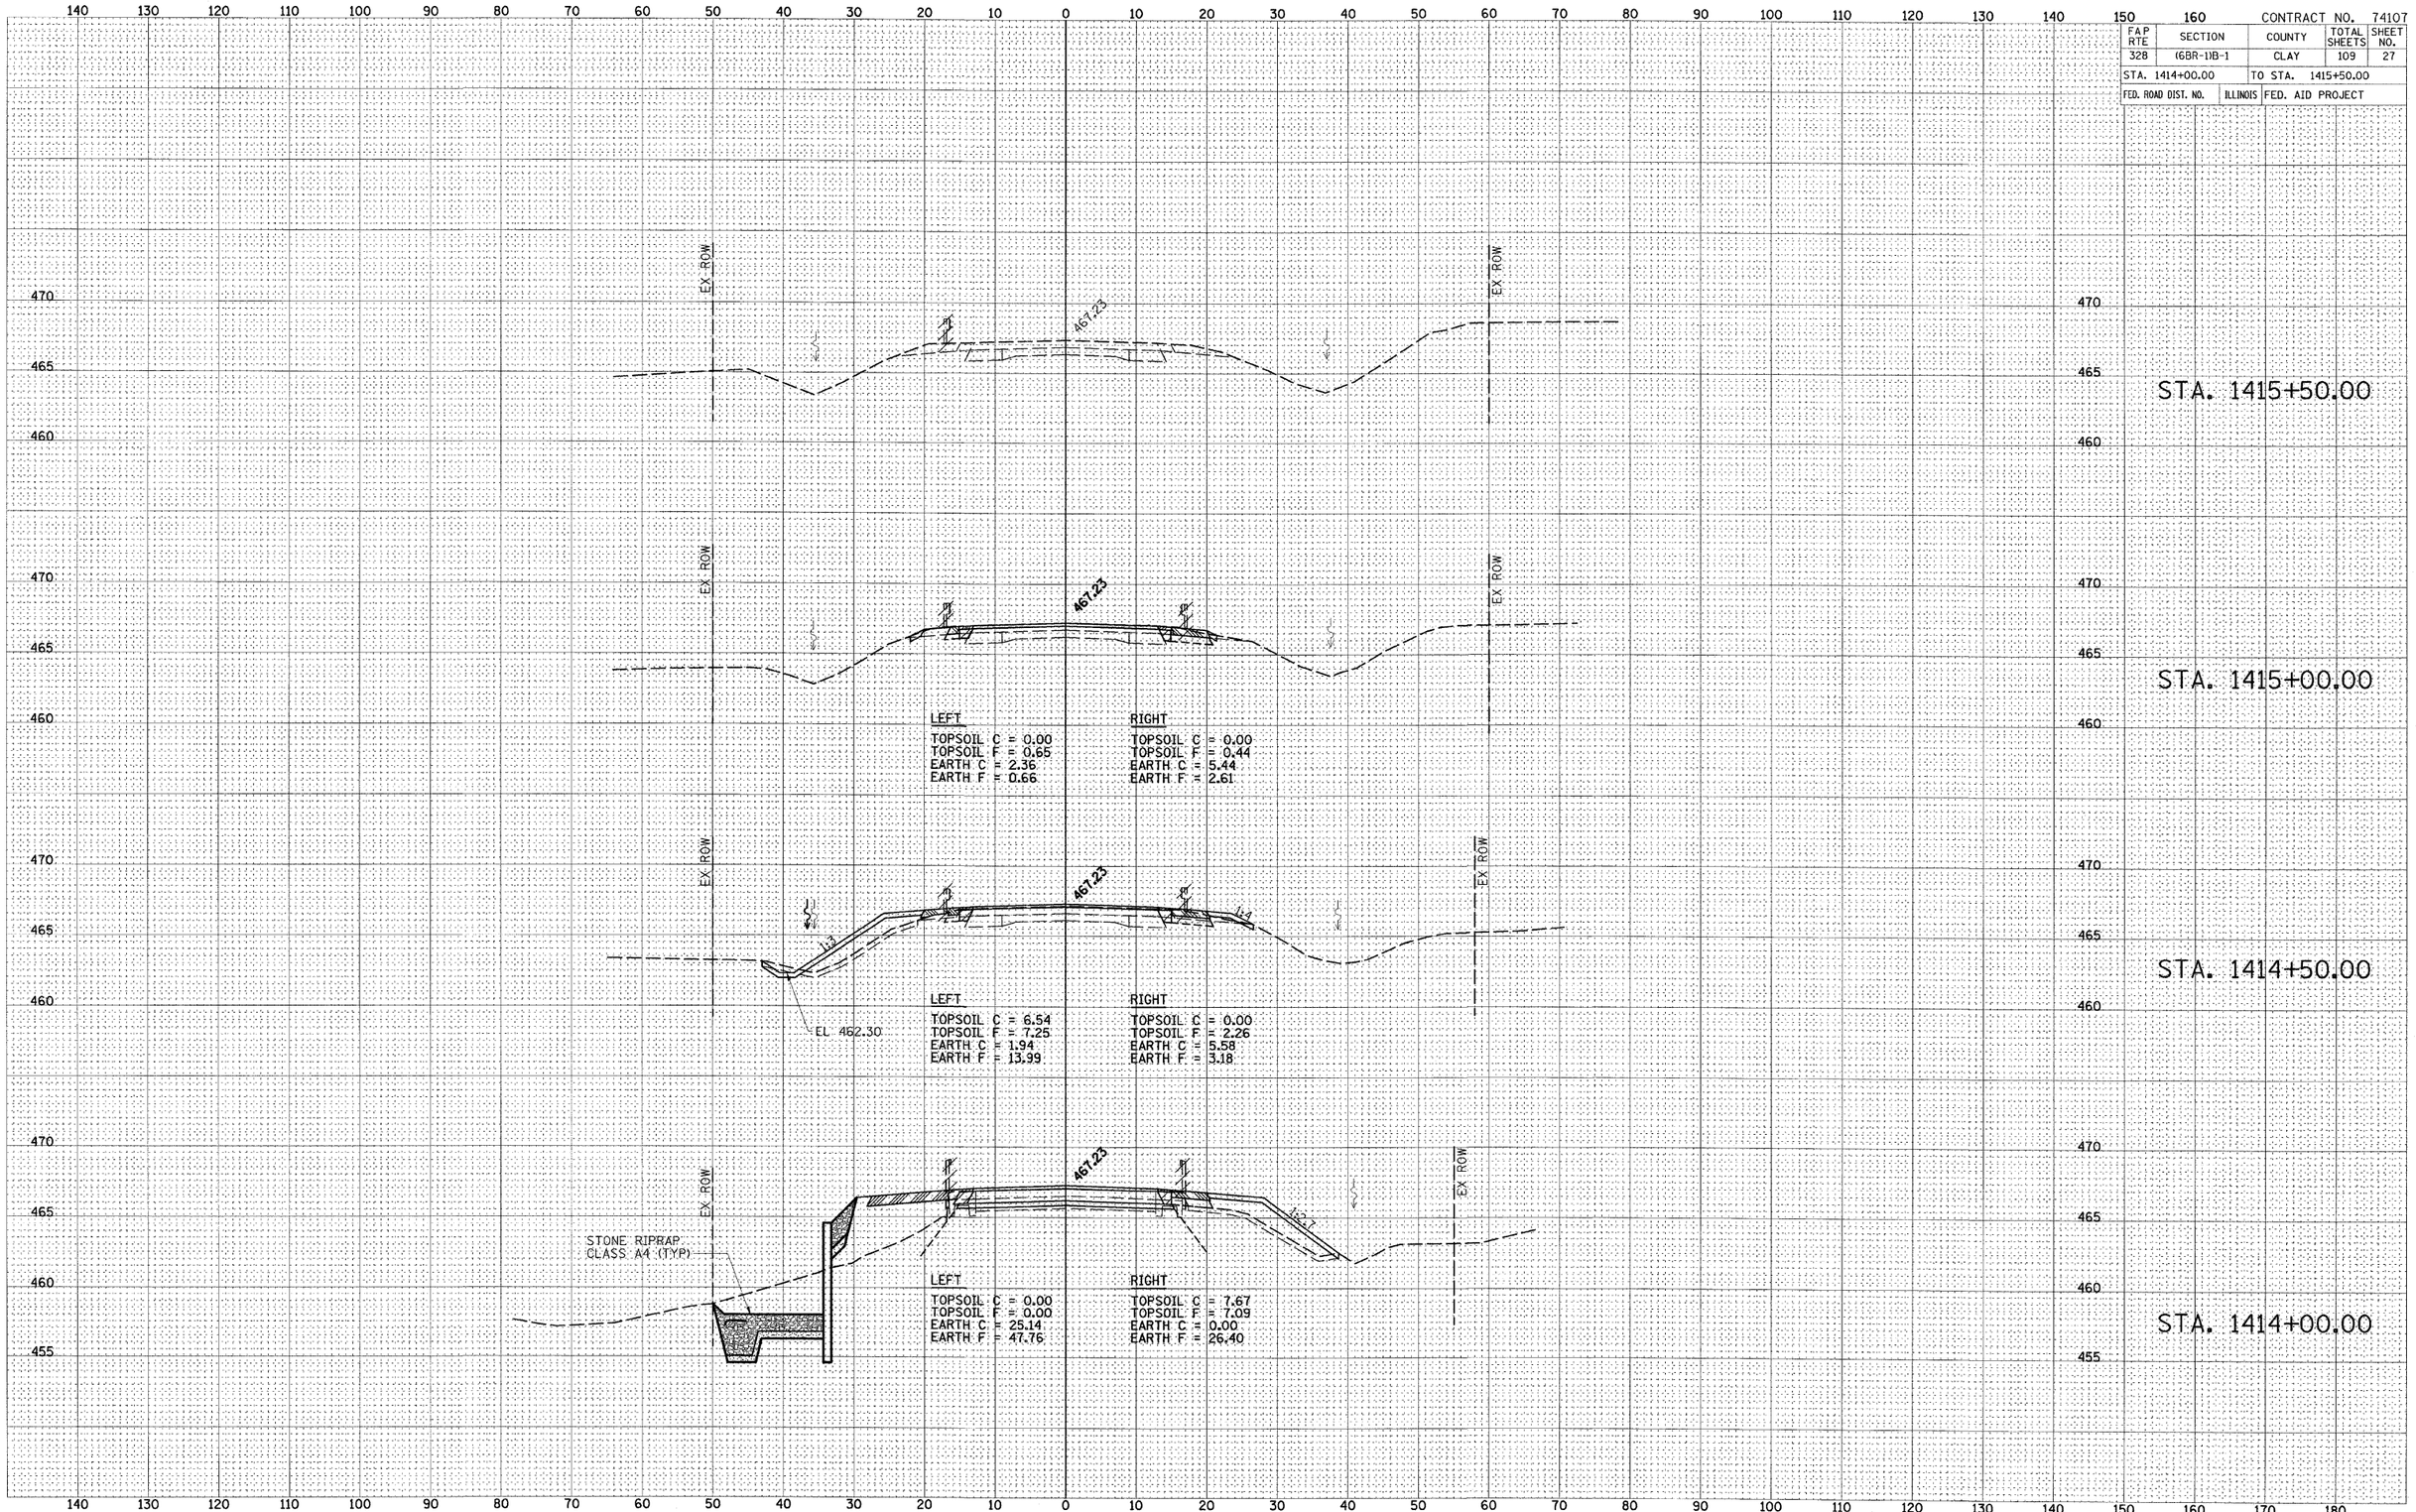

FINAL SURVEY NOTE BOOK NO. | SURVEYED | PLOTTED | TEMPLATE | AREAS | AREAS CHECKED | BY | DATE

ORIGINAL SURVEY NOTE BOOK NO. | SURVEYED | PLOTTED | TEMPLATE | AREAS | AREAS CHECKED | BY | DATE

FAP 328 (US 45) CROSS SECTIONS