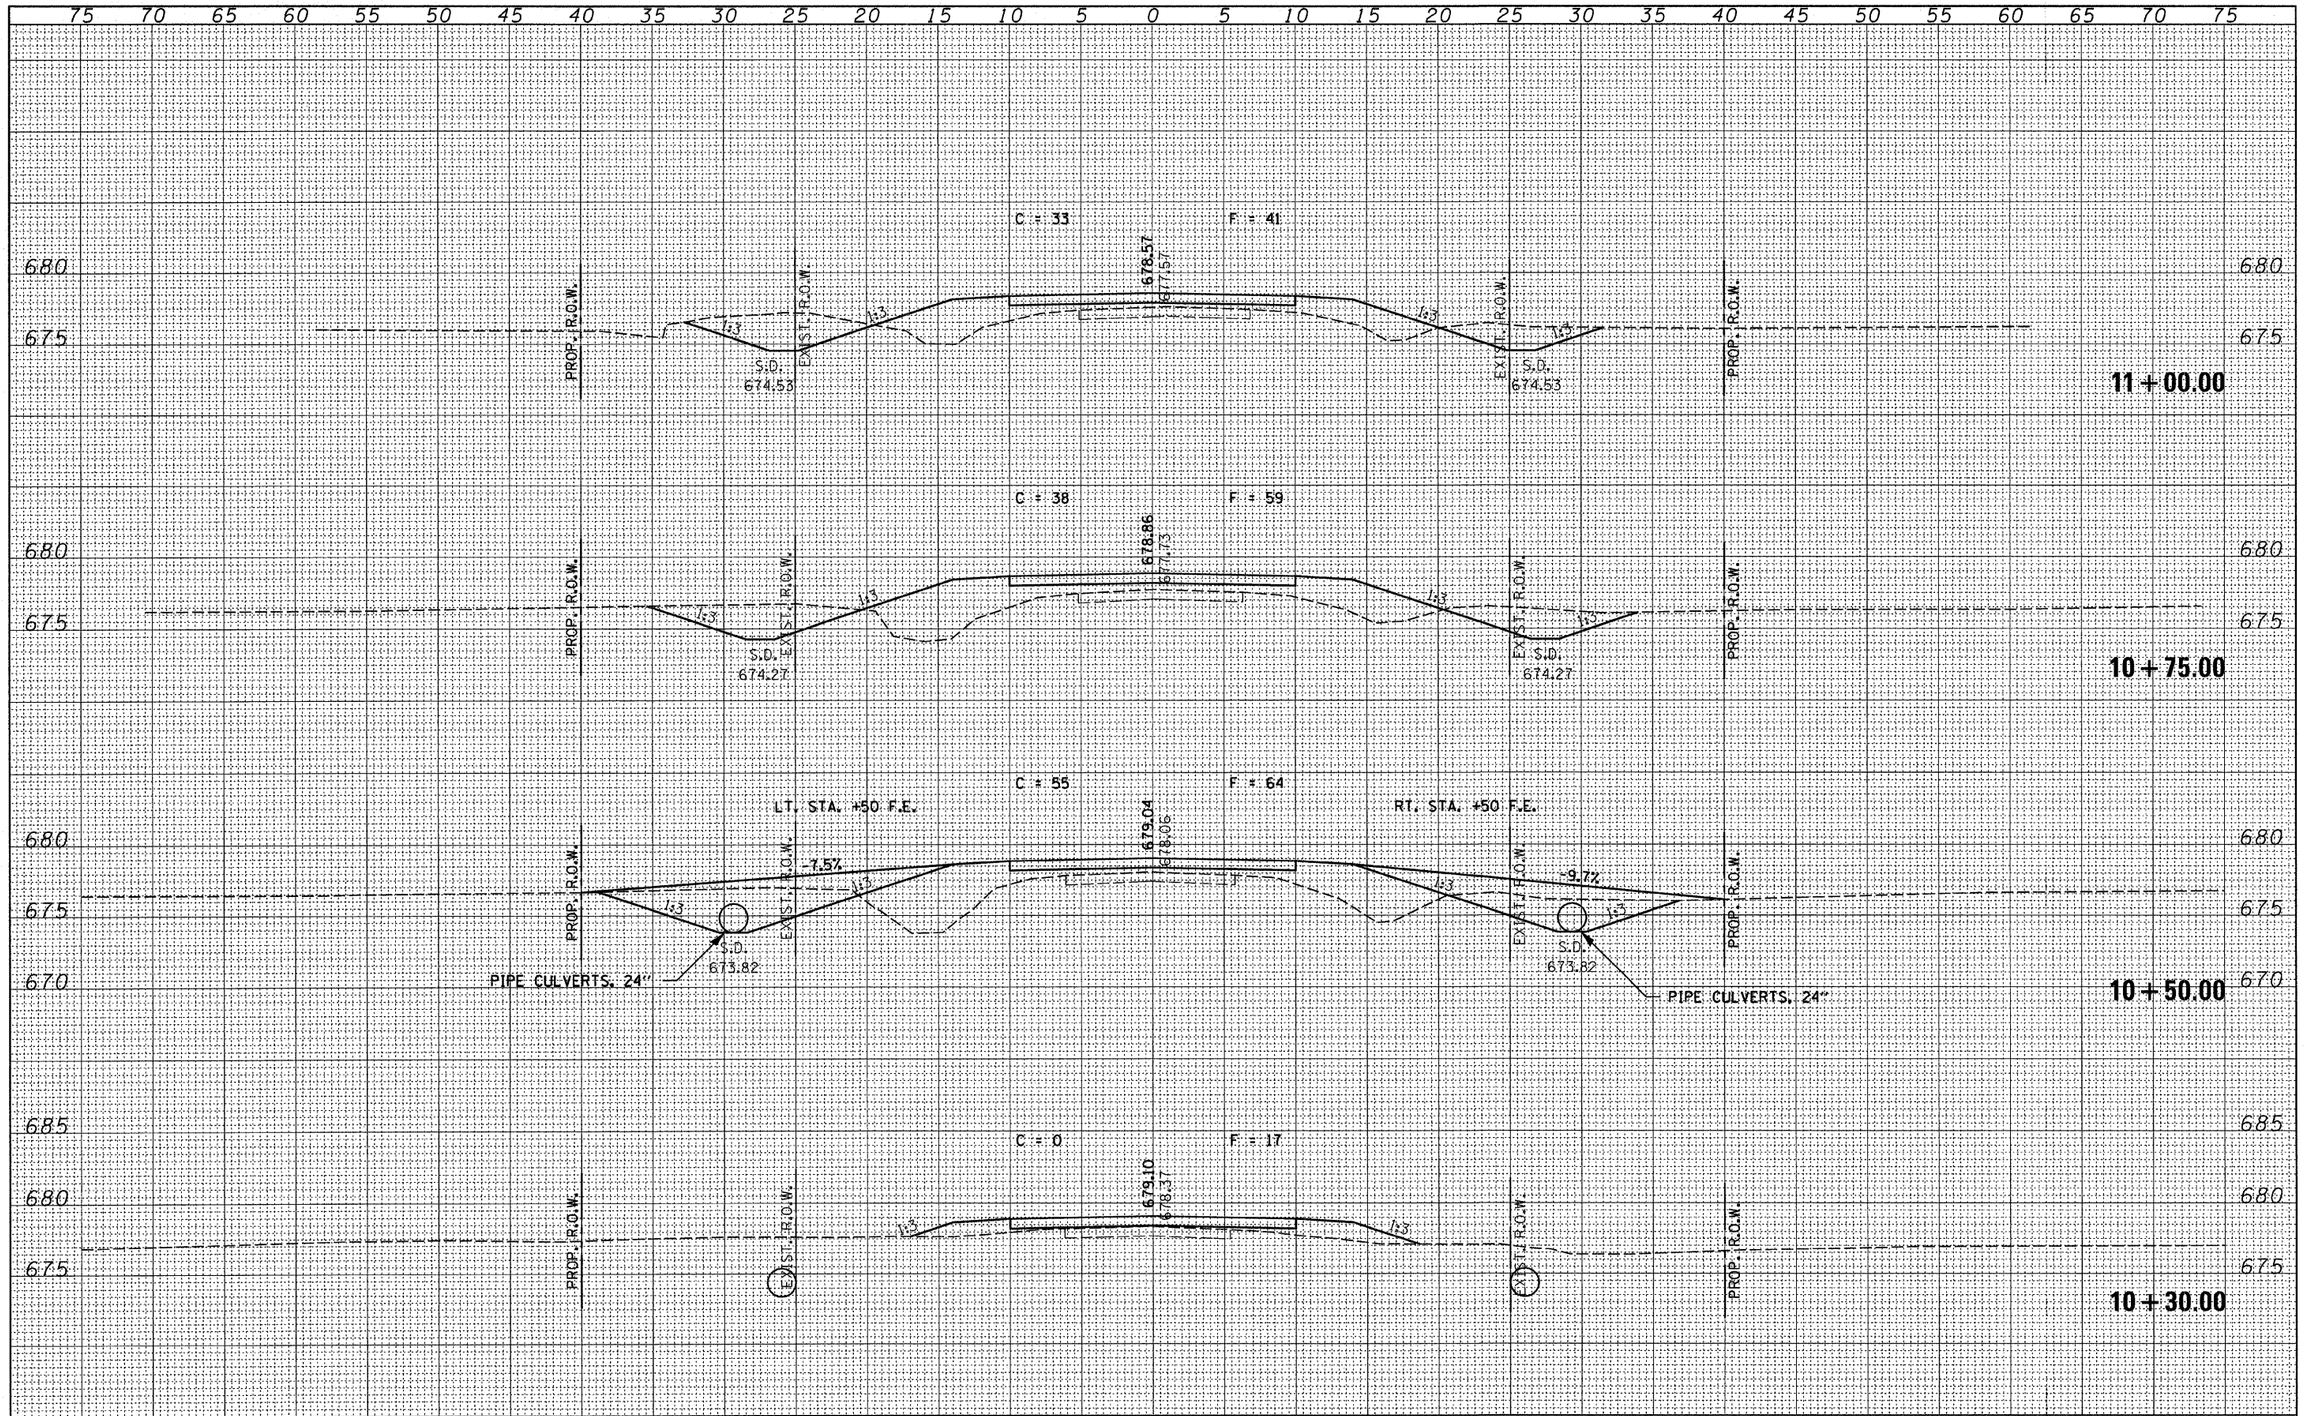

FINAL SURVEY	BY	DATE
SURVEYED		
PLOTTED		
TEMPLATE		
AREAS		
AREAS CHECKED		
NOTE BOOK NO.		

ORIGINAL SURVEY	BY	DATE
SURVEYED		
PLOTTED		
TEMPLATE		
AREAS		
AREAS CHECKED		
NOTE BOOK NO.		

FILE NAME = 080094-sht-sxs.dgn	USER NAME =	DESIGNED - J.W.F.	REVISED -
		DRAWN - D.T.M.	REVISED -
	PLOT SCALE =	CHECKED - S.W.M.	REVISED - S.W.M.
	PLOT DATE = 10/29/2008	DATE - 04/08/08	REVISED - 10/29/08

STATE OF ILLINOIS
MOULTRIE COUNTY HIGHWAY DEPARTMENT

HLR — HAMPTON, LENZINI & RENWICK, INC.
CIVIL & STRUCTURAL ENGINEERS
LAND SURVEYORS

SCALE: | SHEET NO. OF SHEETS

CROSS SECTIONS
LOWE ROAD DISTRICT

STA. 10+30.00 TO STA. 11+00.00

T.R.	SECTION	COUNTY	TOTAL SHEETS	SHEET NO.
146	08-05125-00-BR	MOULTRIE	15	6
		CONTRACT NO. 95565		

FED. ROAD DIST. NO. | ILLINOIS | FED. AID PROJECT