| FAP ROUTE | SECTION | COUNTY | TOTAL SHEETS | SHEET NO. |
|---|---|---|---|---|
| 793 | 05-00025-00-TL<br>07-00025-01-WR | MADISON | 135 | 23 |

STA. 252+50 TO STA. 254+82.64

ROADWAY PLAN AND PROFILE
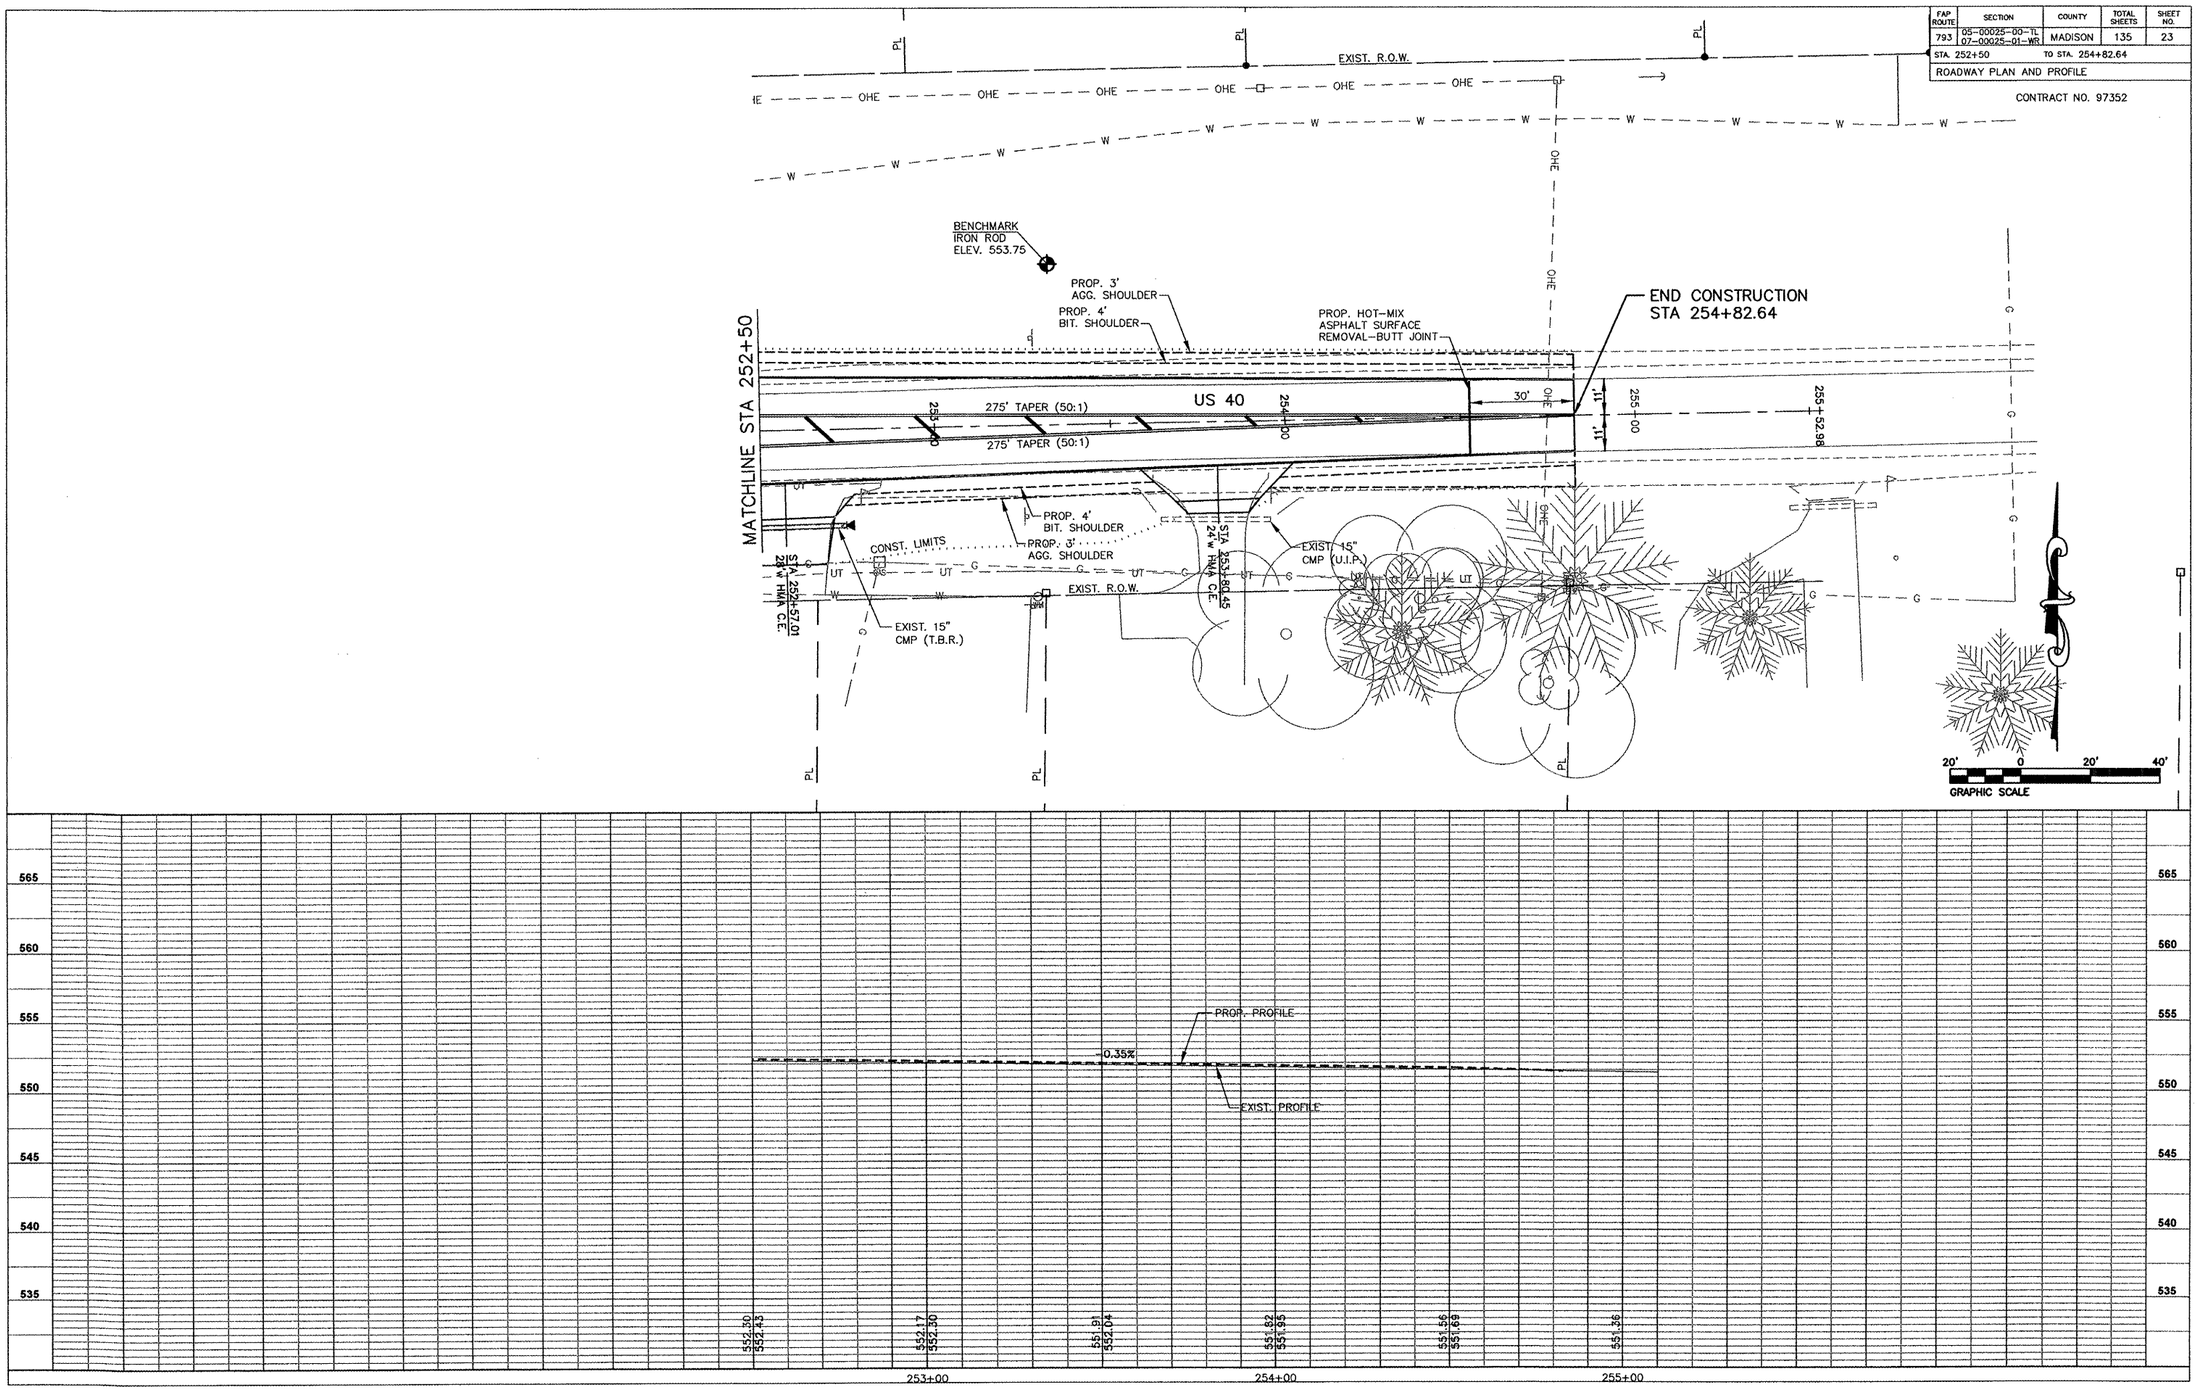
CONTRACT NO. 97352