FAU ROUTE	SECTION	COUNTY	TOTAL SHEETS	SHEET NO.
9393	05-00025-00-TL 07-00025-01-WR	MADISON	135	29
STA. 120+50		TO STA. 126+50		

ROADWAY PLAN AND PROFILE
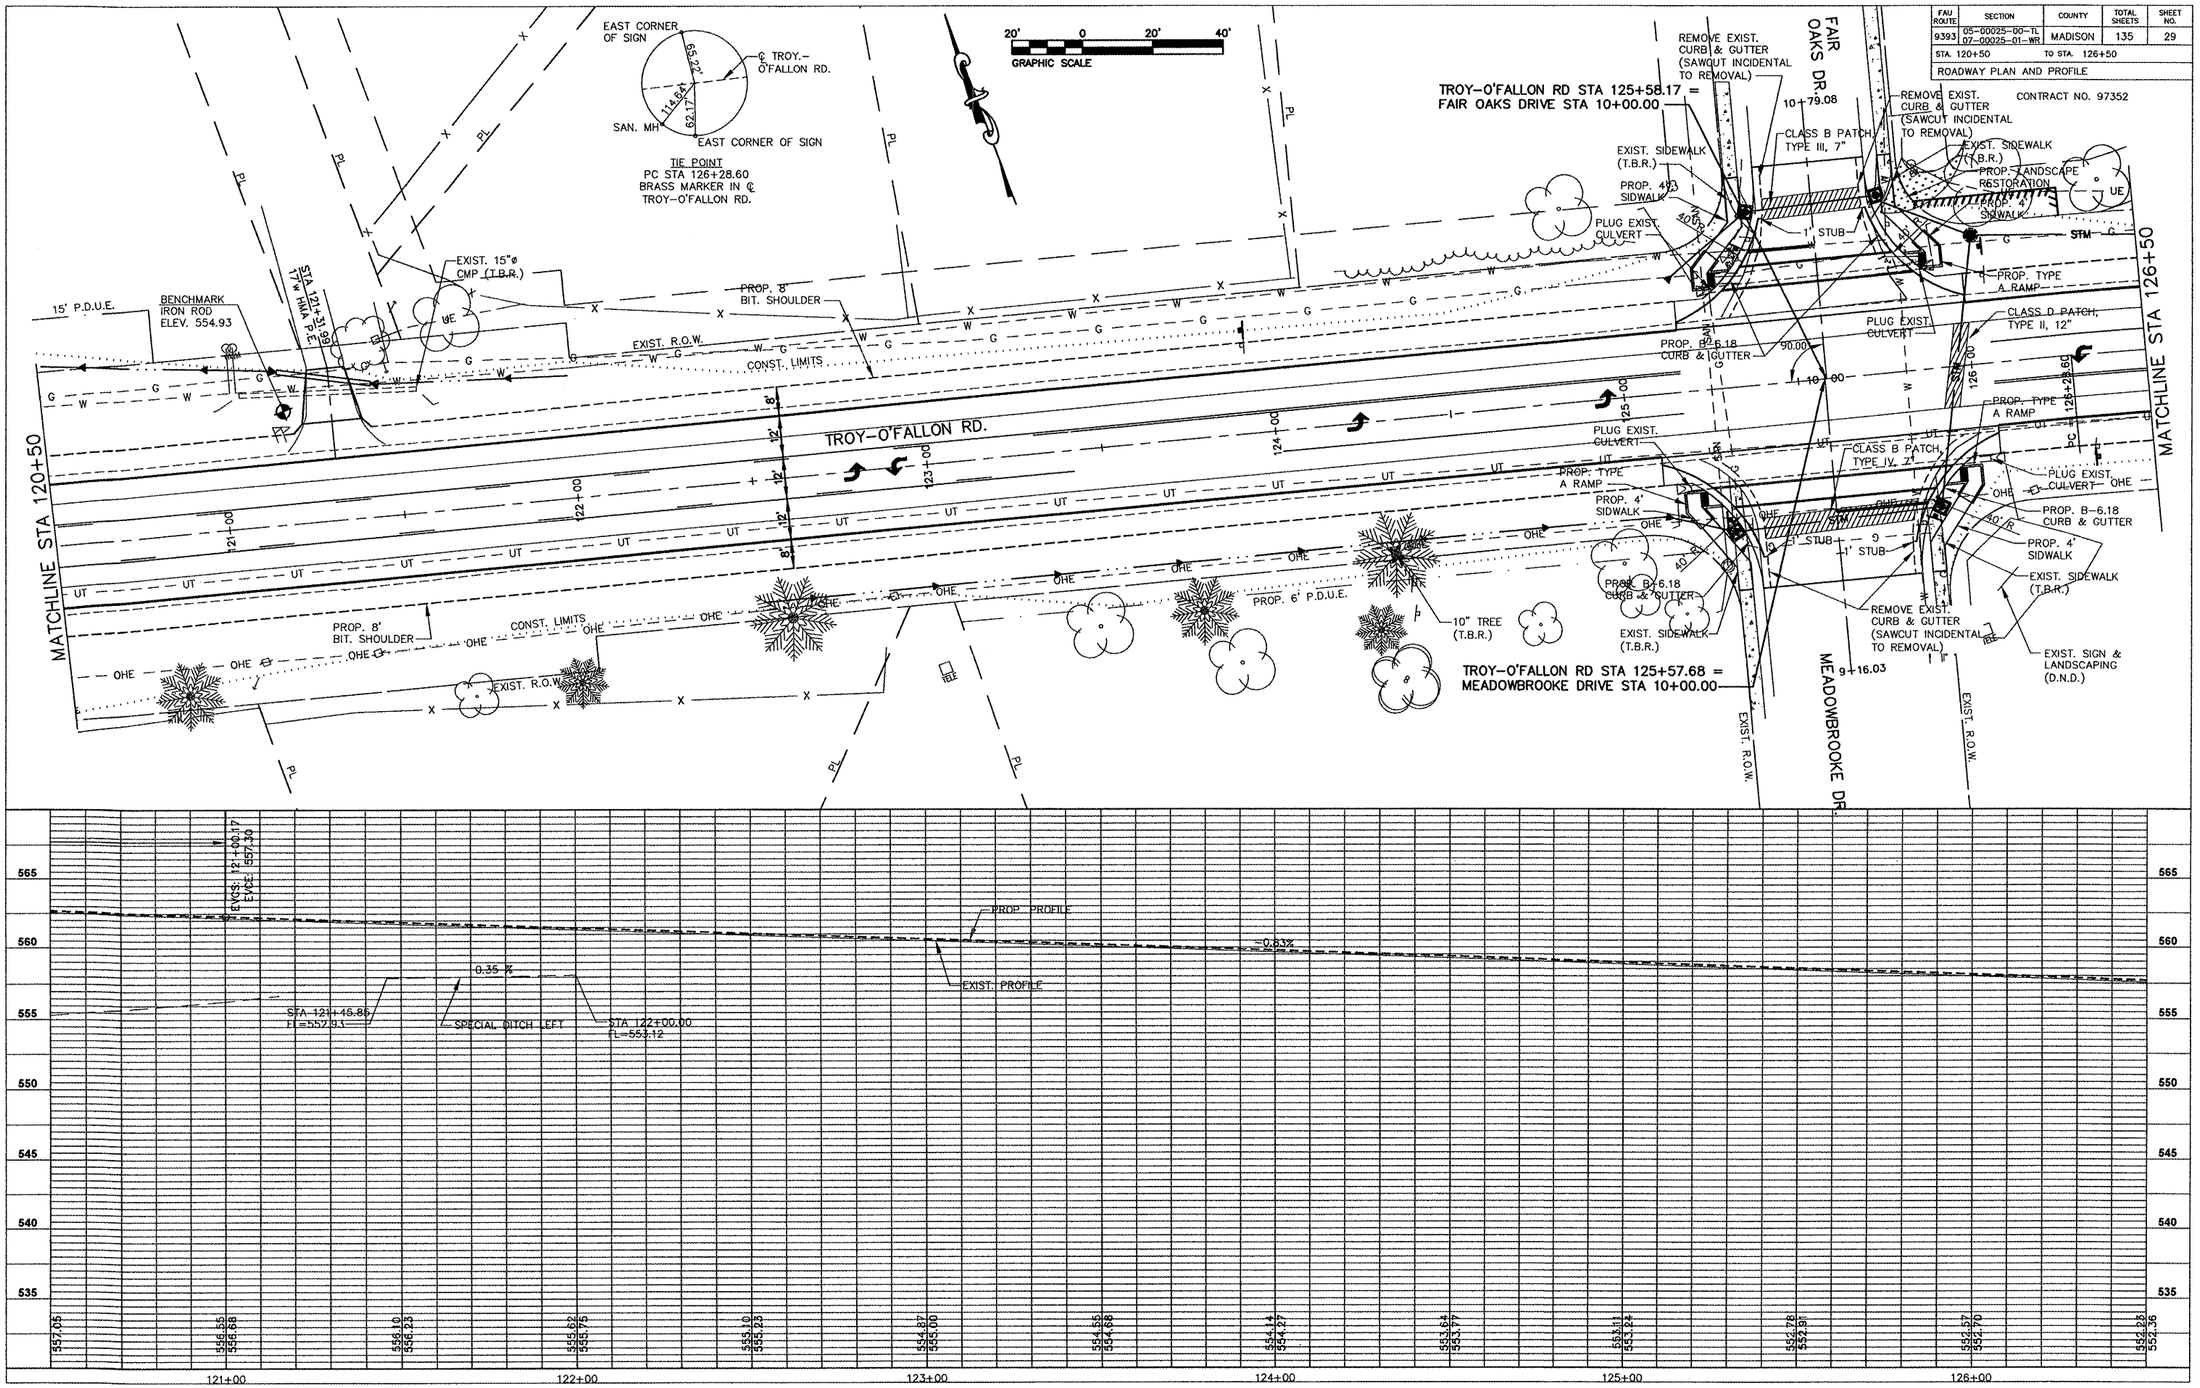
CONTRACT NO. 97352