FAP ROUTE	SECTION	COUNTY	TOTAL SHEETS	SHEET NO.
793	05-00025-00-TL 07-00025-01-WR	MADISON	135	42
STA. 247+50		TO STA. 252+50		

DRAINAGE PLAN AND PROFILE
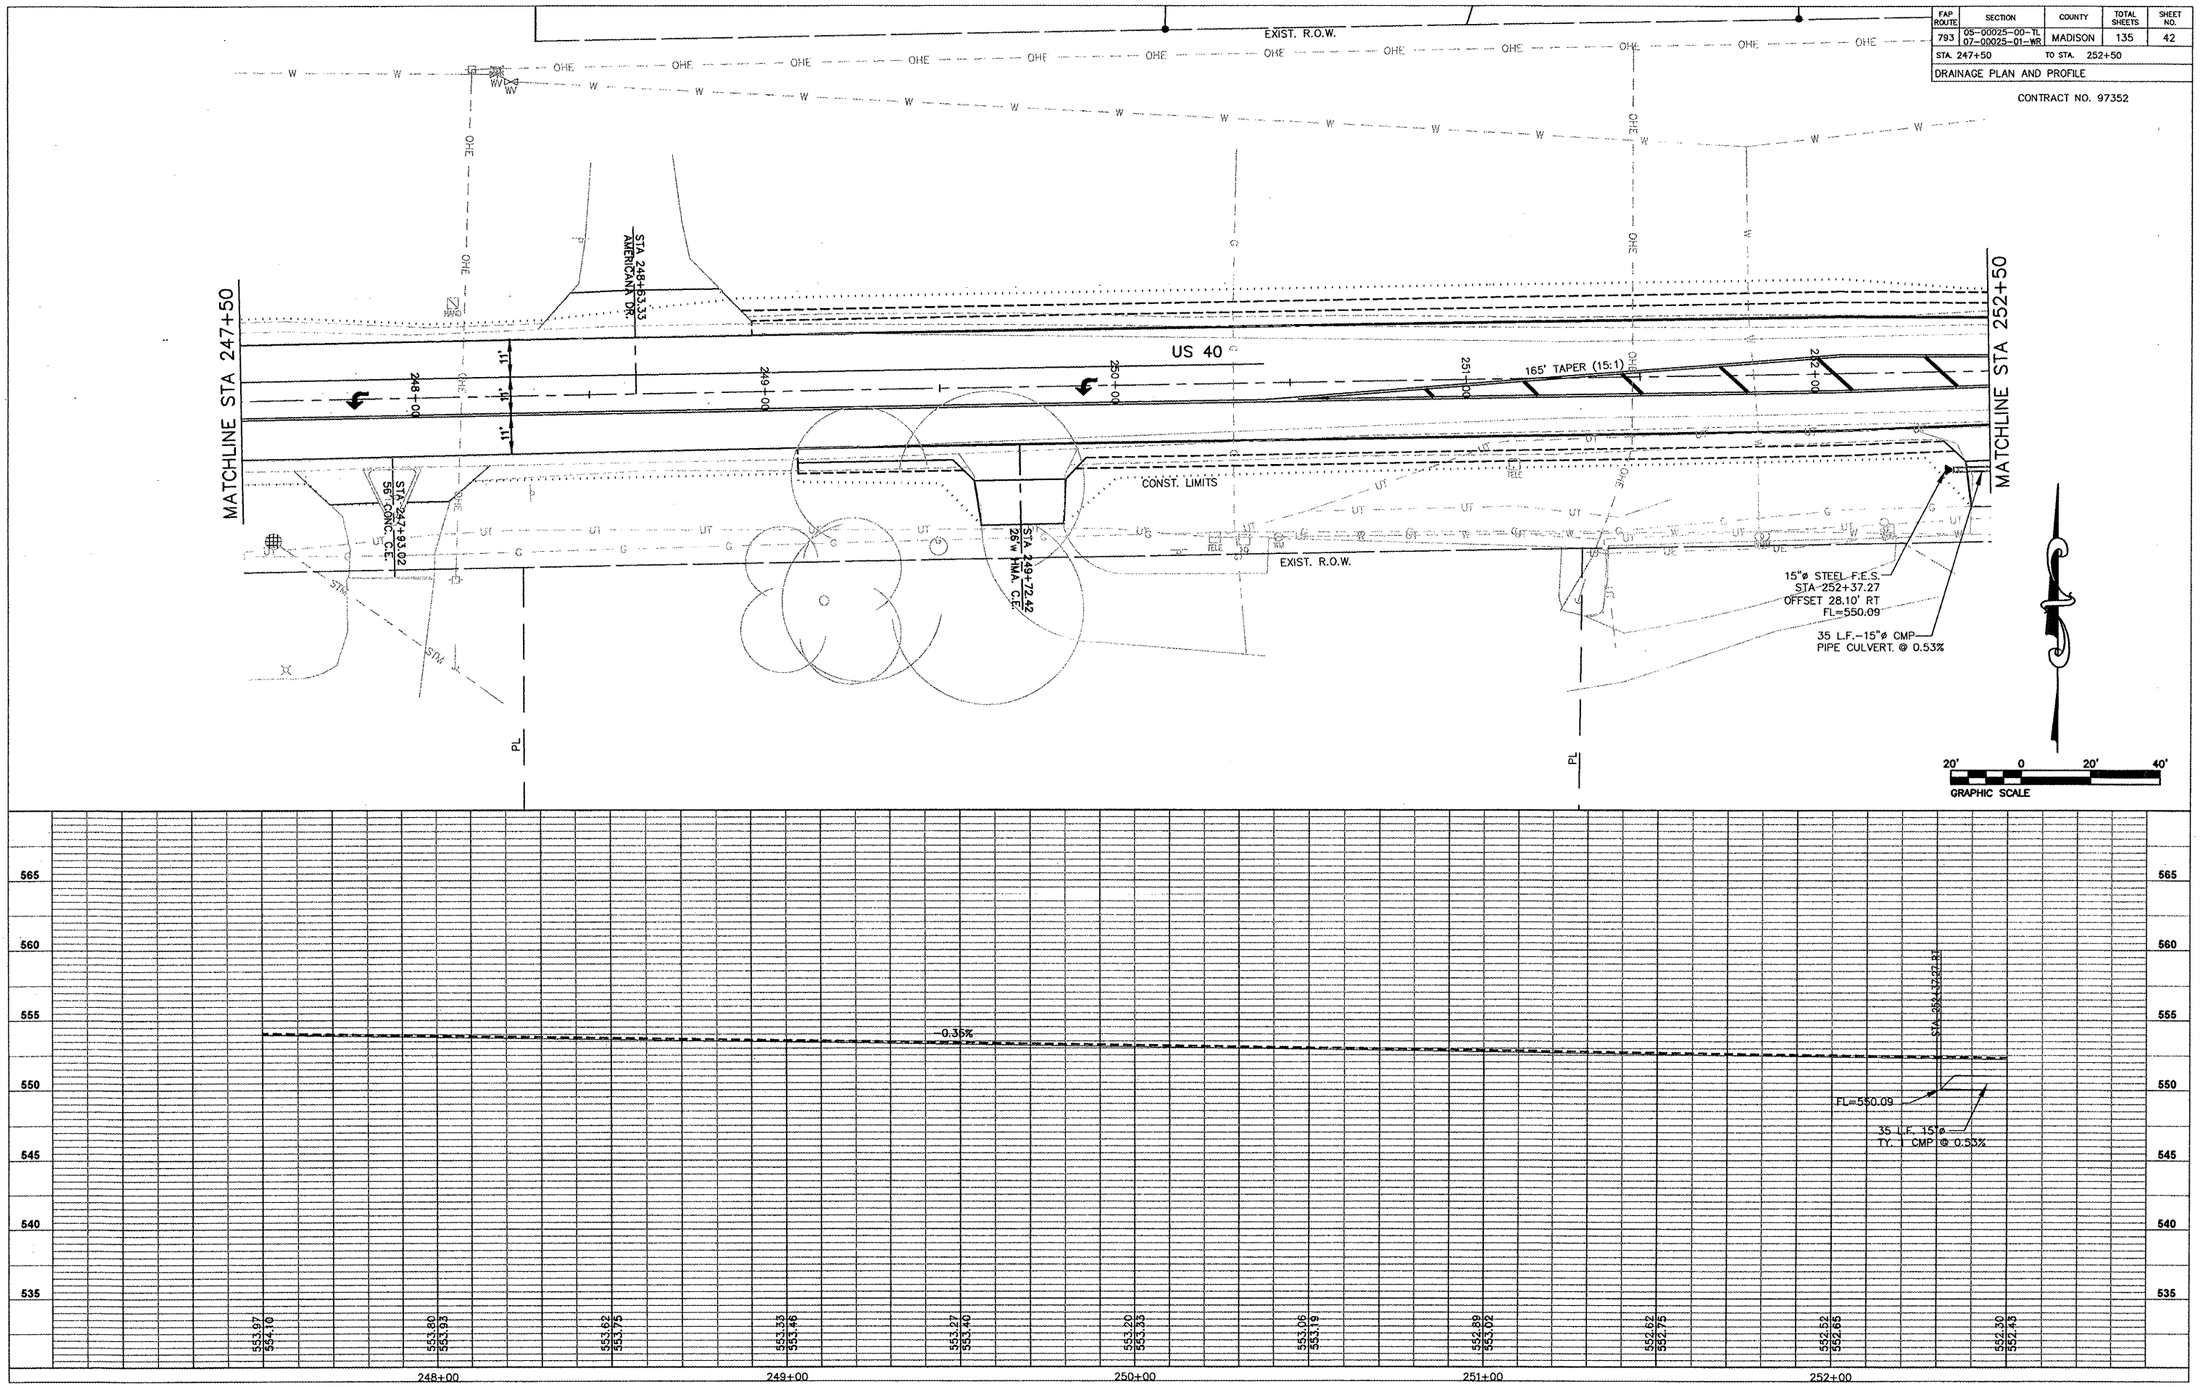
CONTRACT NO. 97352