| FAU ROUTE | SECTION | COUNTY | TOTAL SHEETS | SHEET NO. |
|---|---|---|---|---|
| 9393 | 05-00025-00-IL<br>07-00025-01-WR | MADISON | 135 | 44 |
| STA. 96+00 | TO STA. 101+50 | | | |
| DRAINAGE PLAN AND PROFILE | | | | |
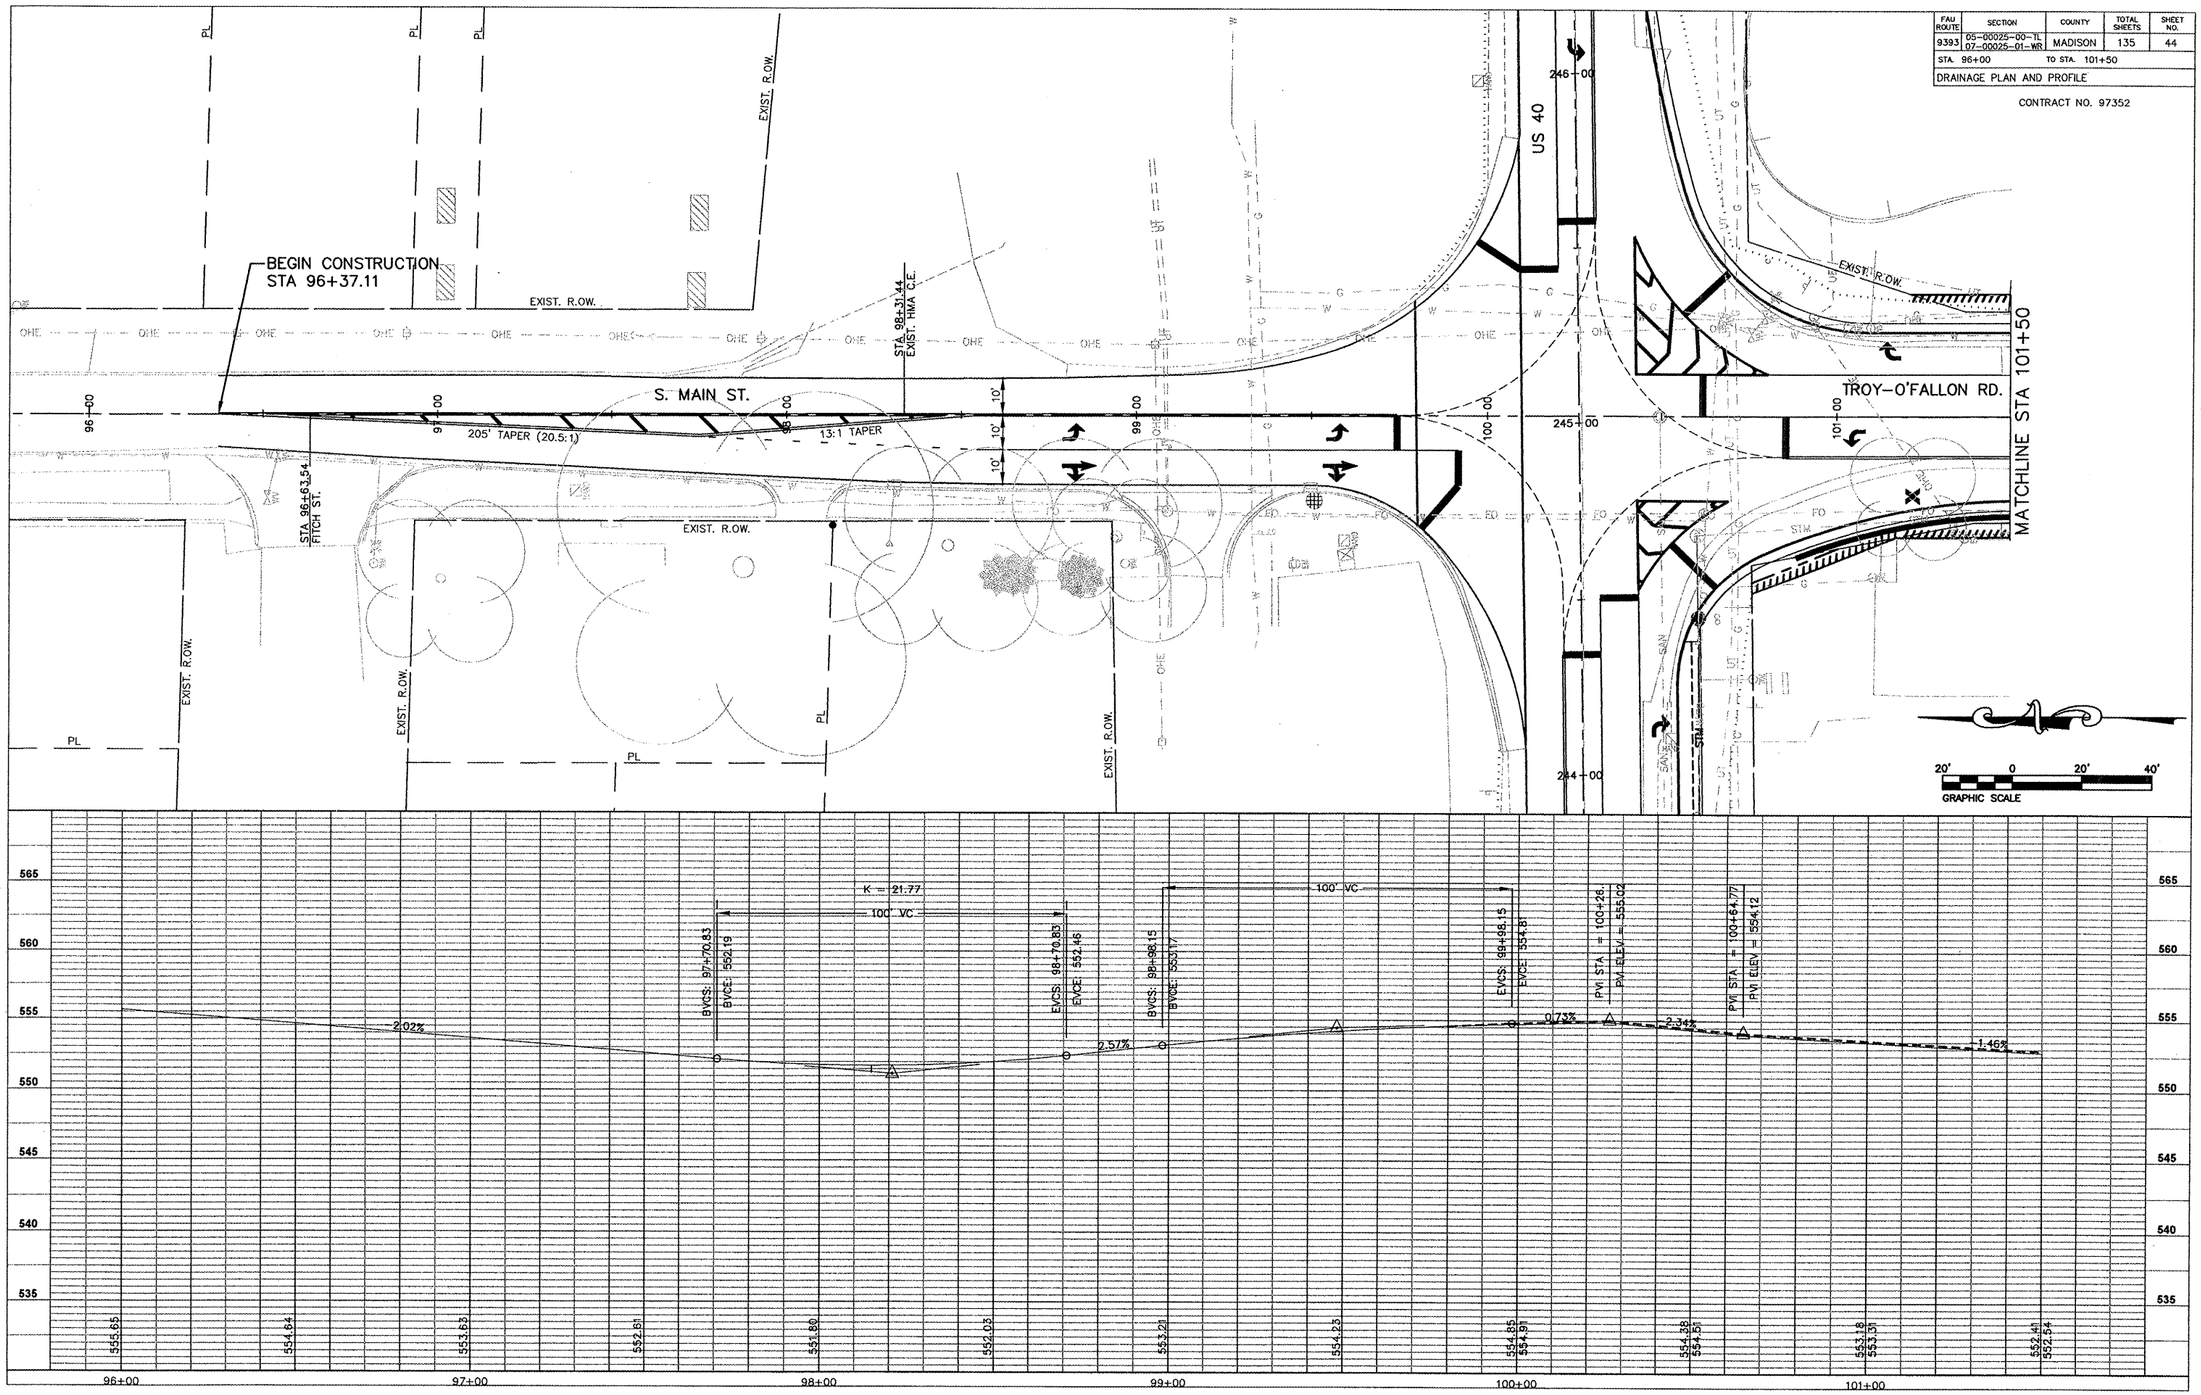
CONTRACT NO. 97352