FAU ROUTE	SECTION	COUNTY	TOTAL SHEETS	SHEET NO.
9393	05-00025-00-TL 07-00025-01-WR	MADISON	135	50
STA. 126+50		TO STA. 131+47.11		
DRAINAGE PLAN AND PROFILE				
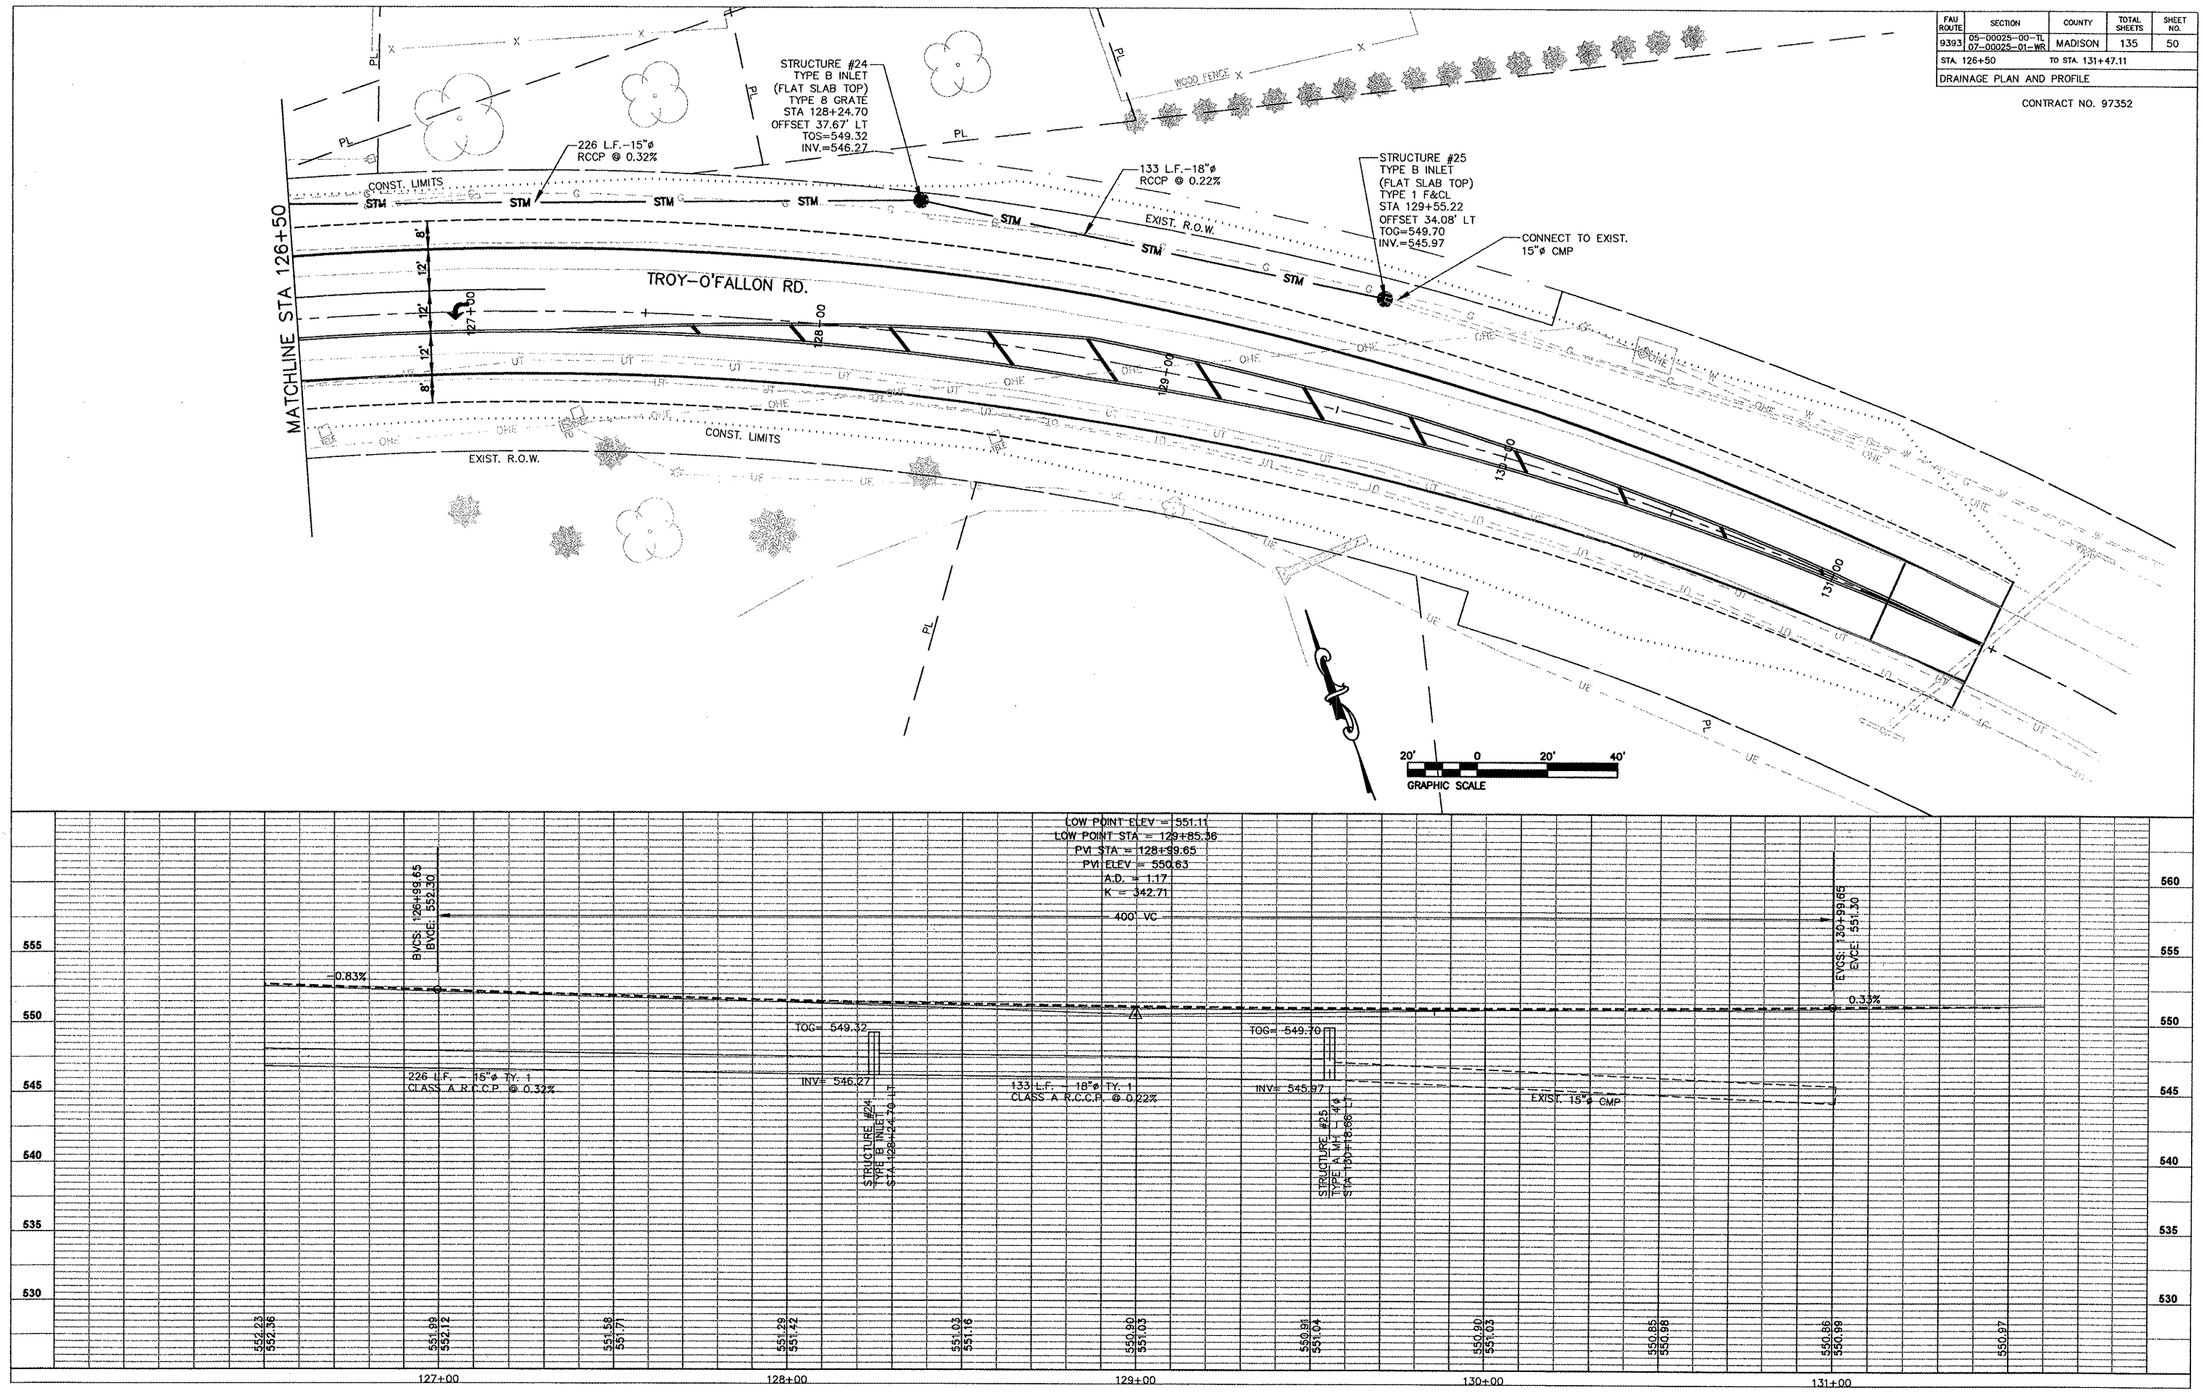
CONTRACT NO. 97352