FAP ROUTE	SECTION	COUNTY	TOTAL SHEETS	SHEET NO.
793	05-00025-00-TL 07-00025-01-WR	MADISON	135	52
STA. 242+50		TO STA. 247+50		
RIGHT-OF-WAY PLAN SHEETS				
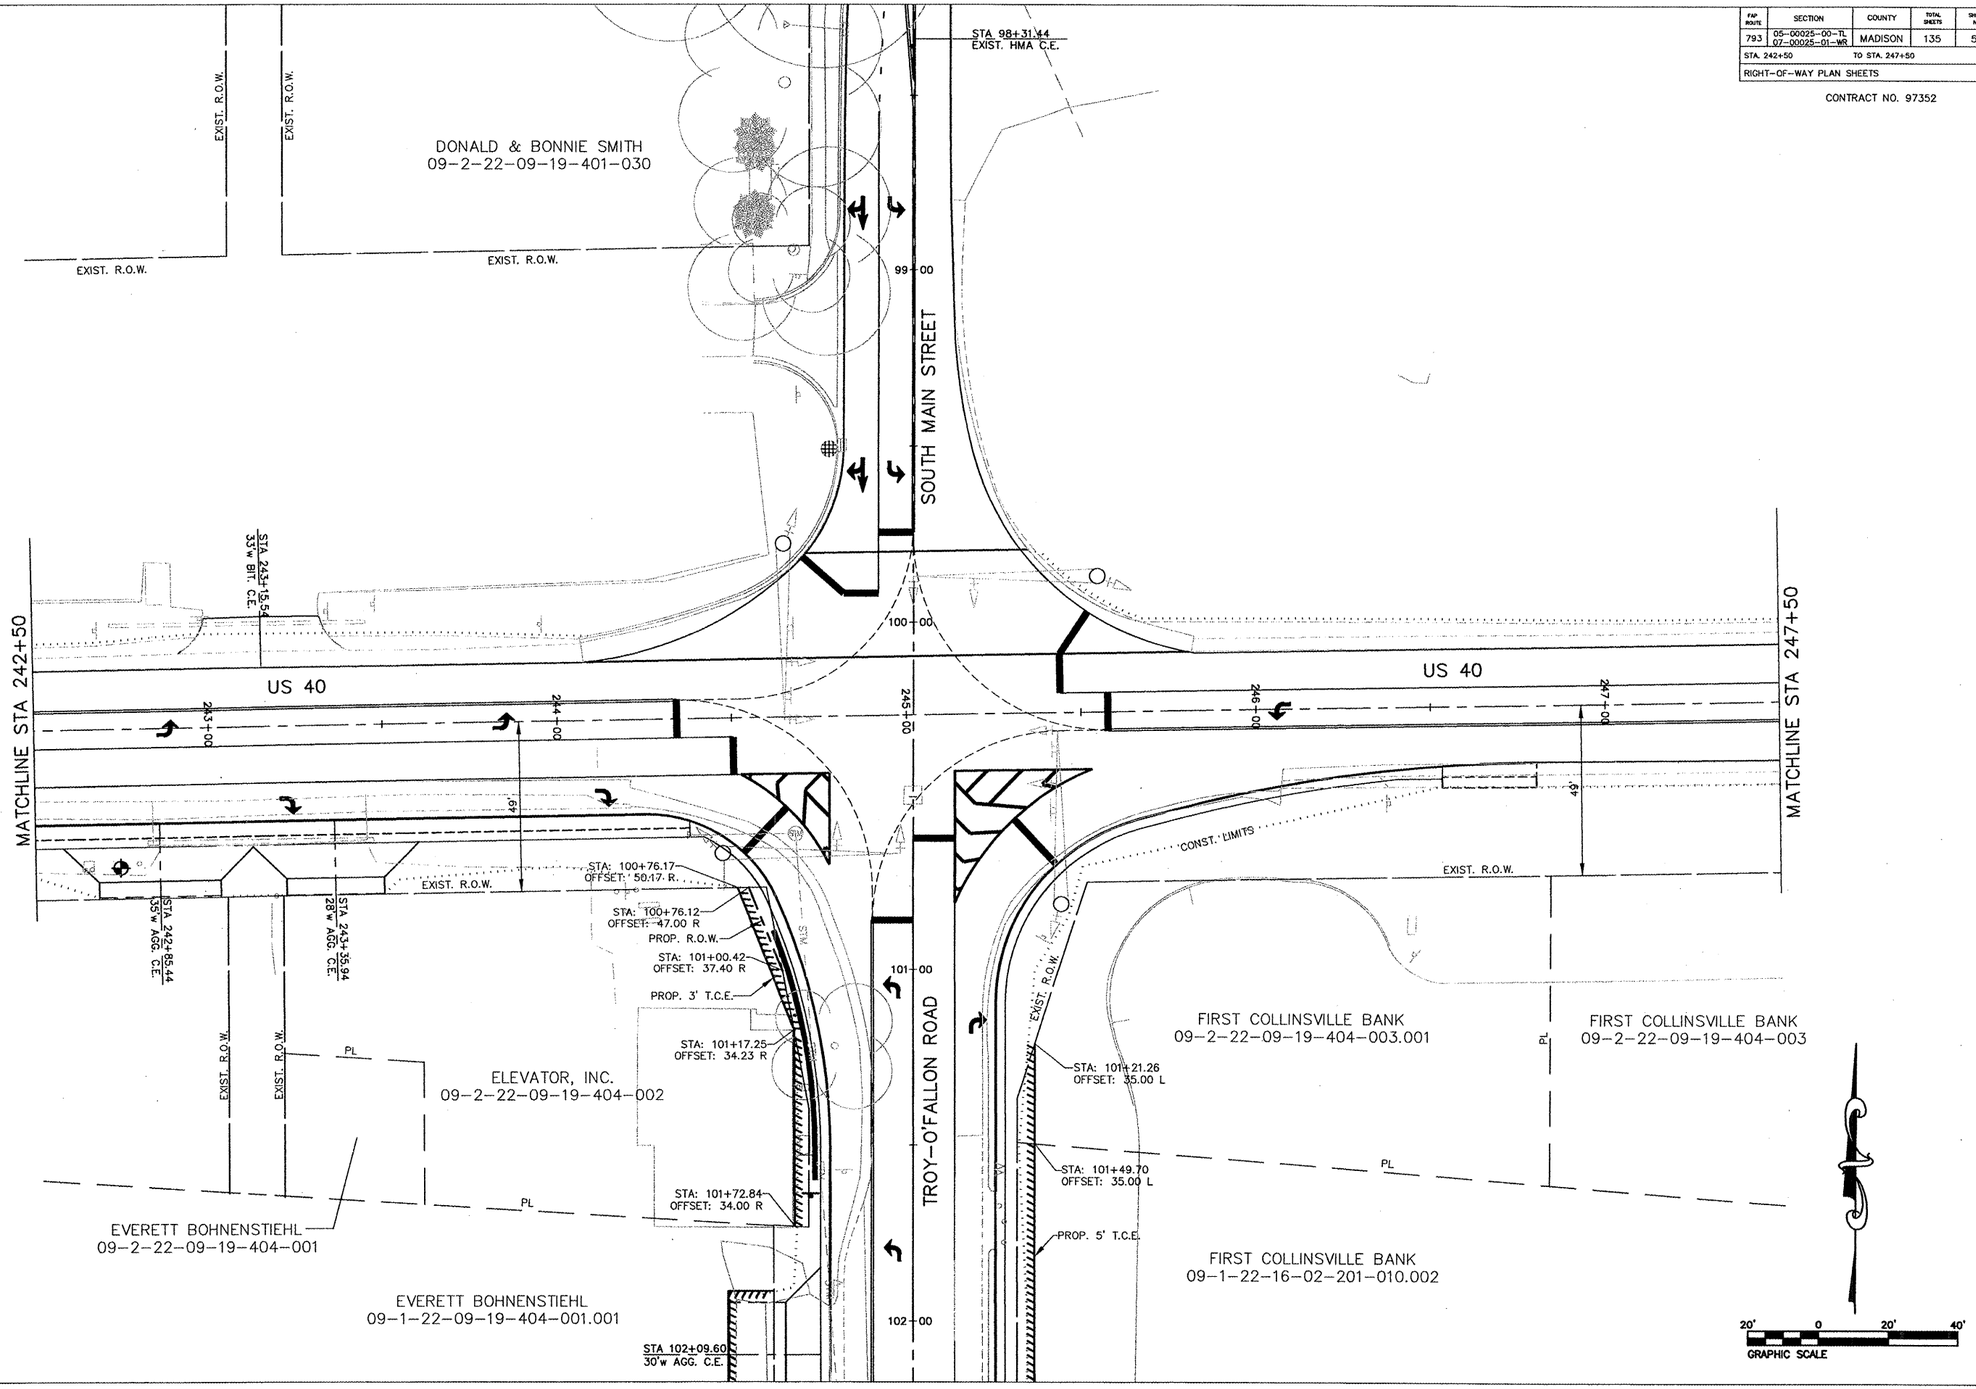
CONTRACT NO. 97352