FAP ROUTE	SECTION	COUNTY	TOTAL SHEETS	SHEET NO
793	05-00025-00-TL 07-00025-01-WR	MADISON	135	54
STA. 252+50		TO STA. 254+37.64		
RIGHT-OF-WAY PLAN SHEETS				
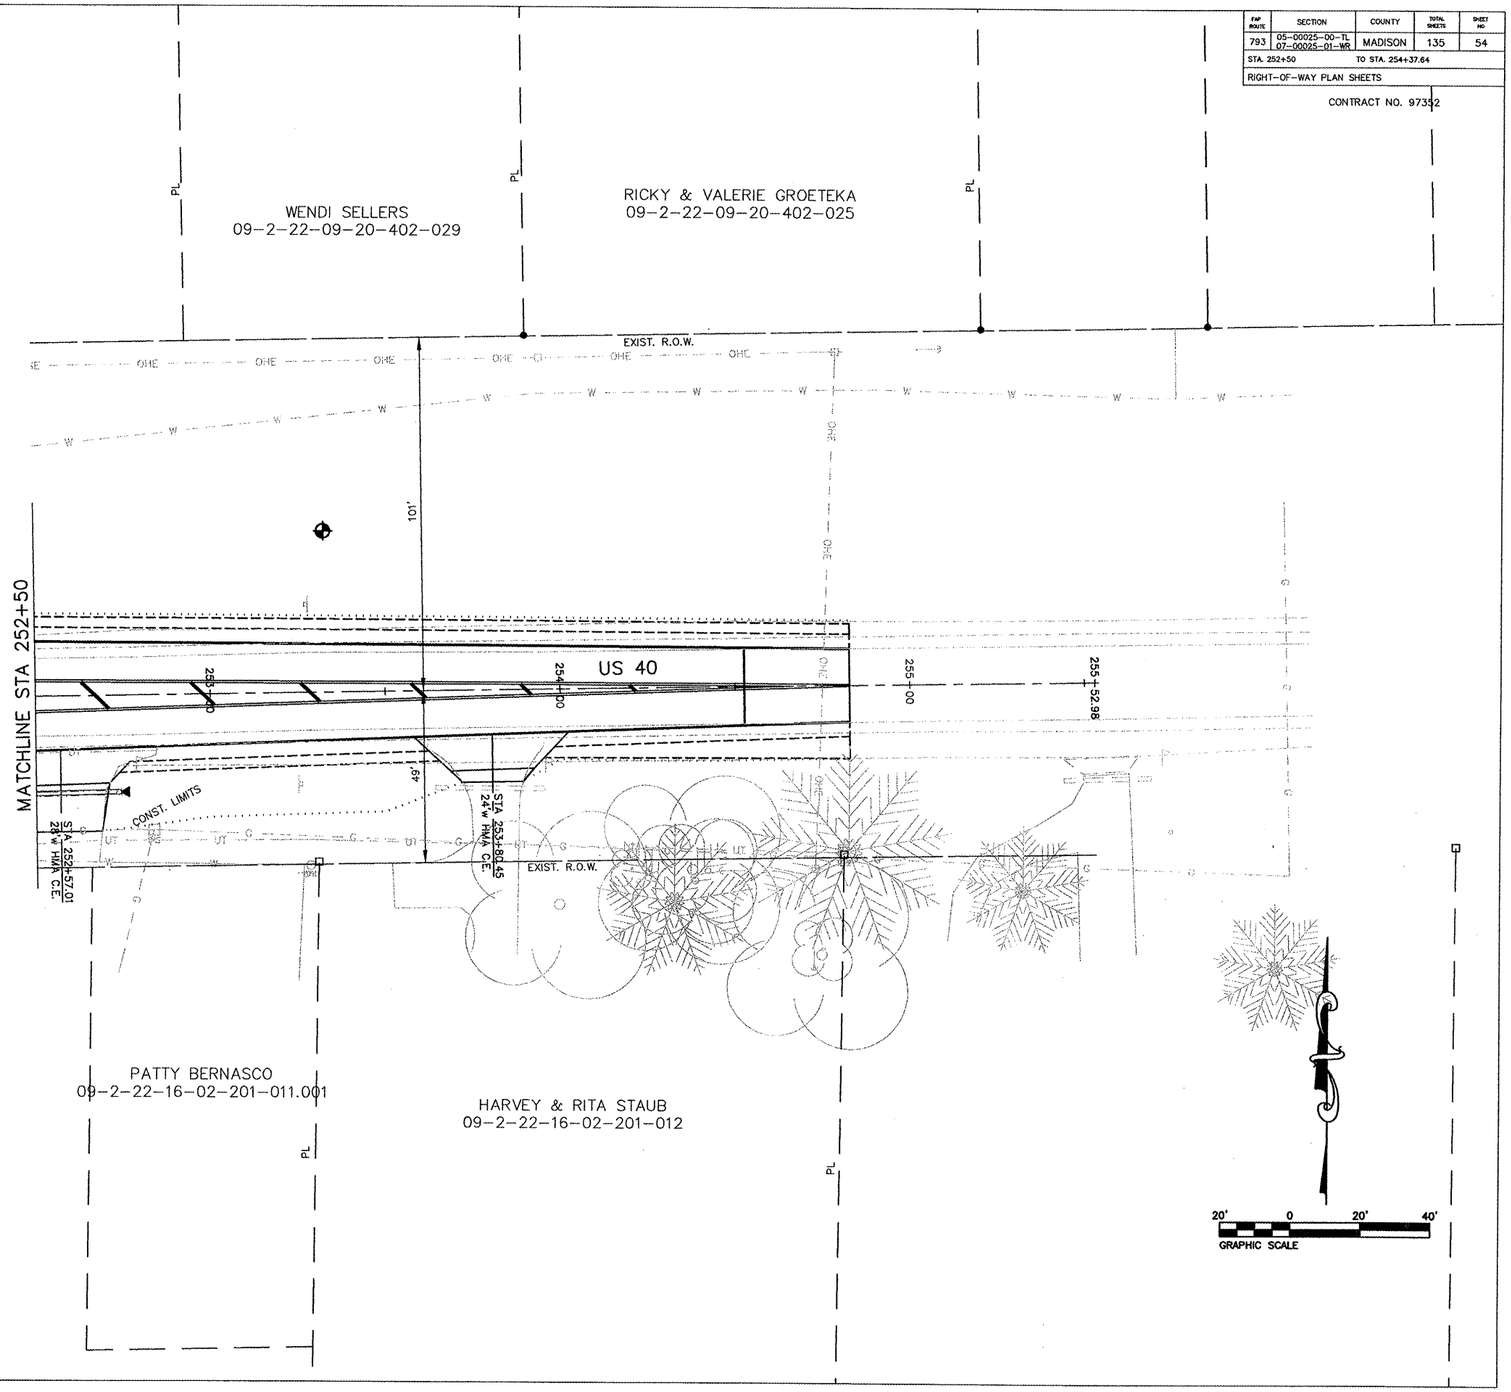
CONTRACT NO. 97352