FAP ROUTE	SECTION	COUNTY	TOTAL SHEETS	SHEET NO.
793	05-00025-00-TL 07-00025-01-WR	MADISON	135	64
STA. 246+50		TO STA. 254+82.64		

PAVEMENT MARKING AND SIGNAGE PLAN
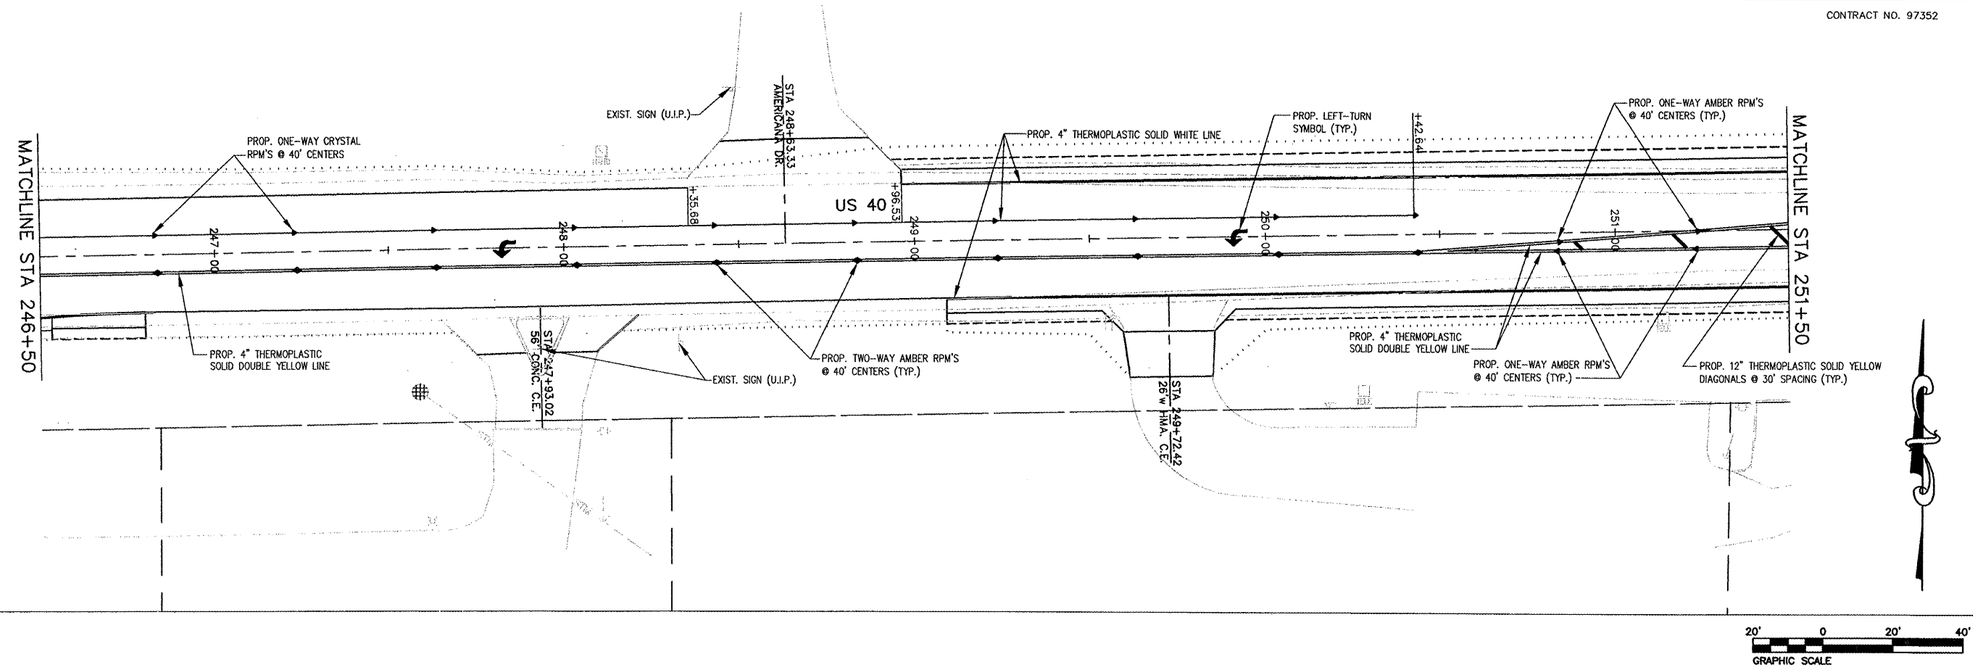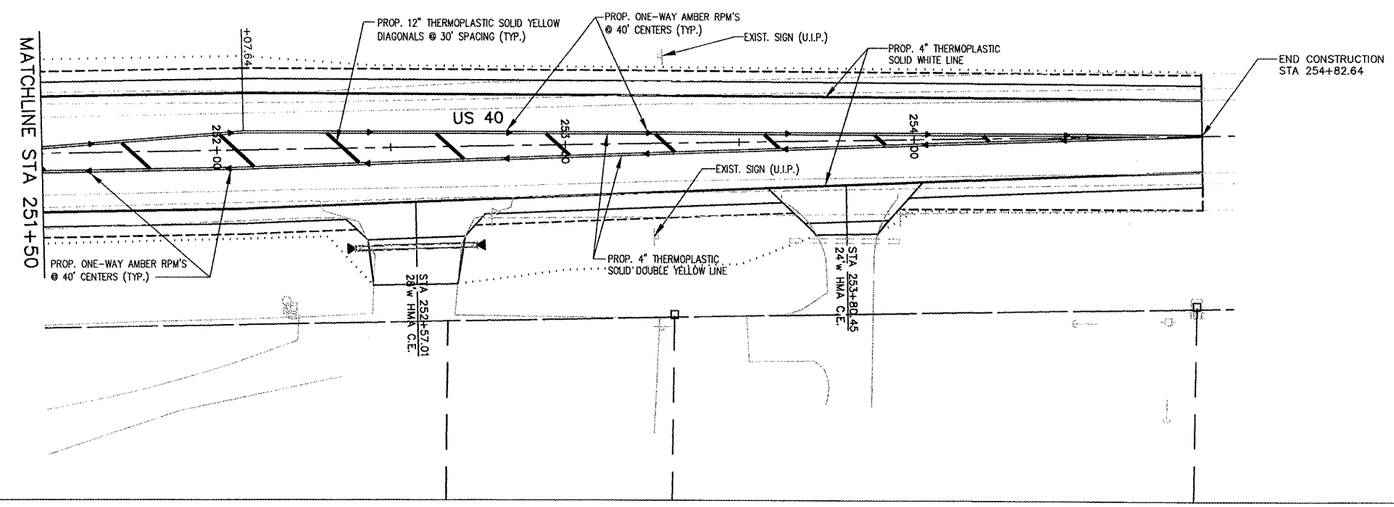
CONTRACT NO. 97352