FAU ROUTE	SECTION	COUNTY	TOTAL SHEETS	SHEET NO
9393	05-00025-00-TL 07-00025-01-WR	MADISON	135	65
STA. 96+37.11		TO STA. 106+50		

PAVEMENT MARKING AND SIGNAGE PLAN
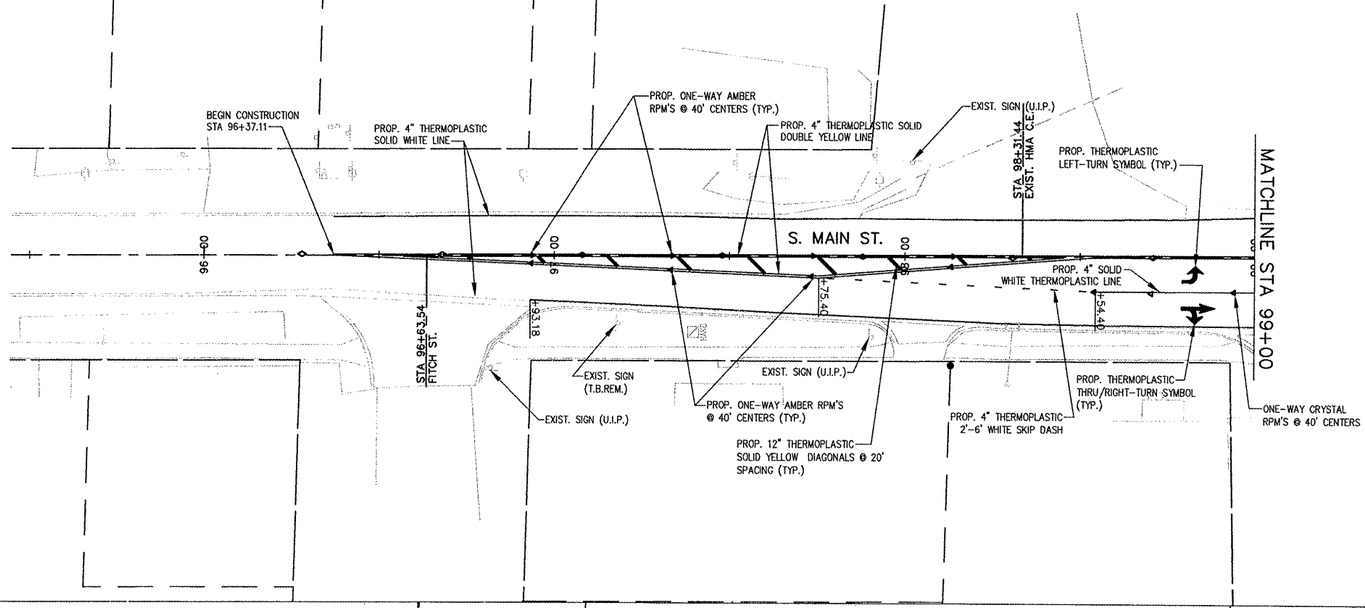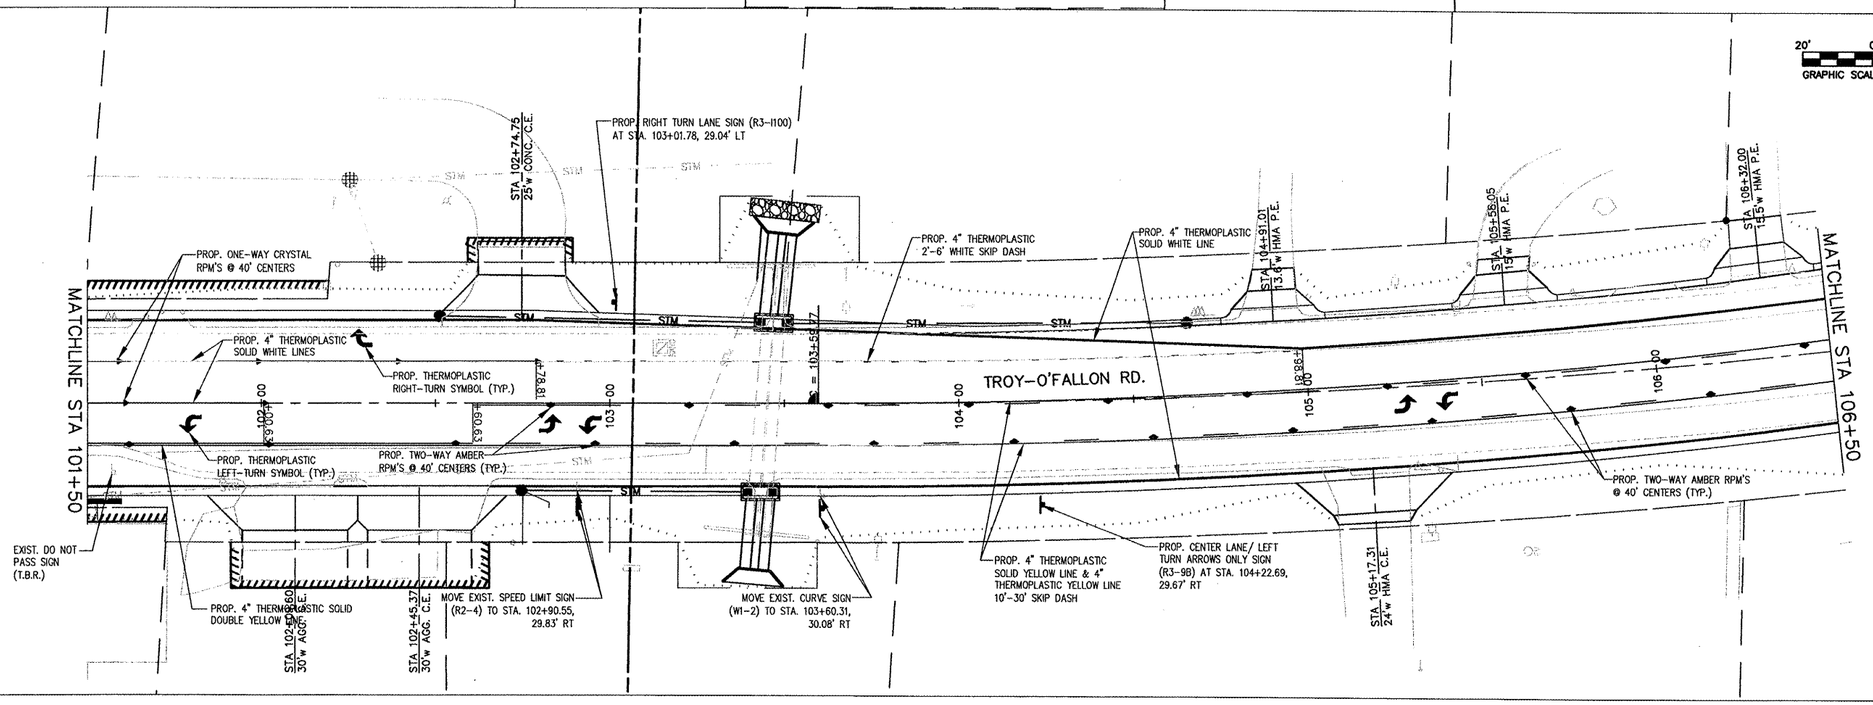
CONTRACT NO. 97352