FAU ROUTE	SECTION	COUNTY	TOTAL SHEETS	SHEET NO
9393	05-00025-00-TL 07-00025-01-WR	MADISON	135	66
STA. 106+50		TO STA. 110+50		
PAVEMENT MARKING AND SIGNAGE PLAN				

CONTRACT NO. 97352

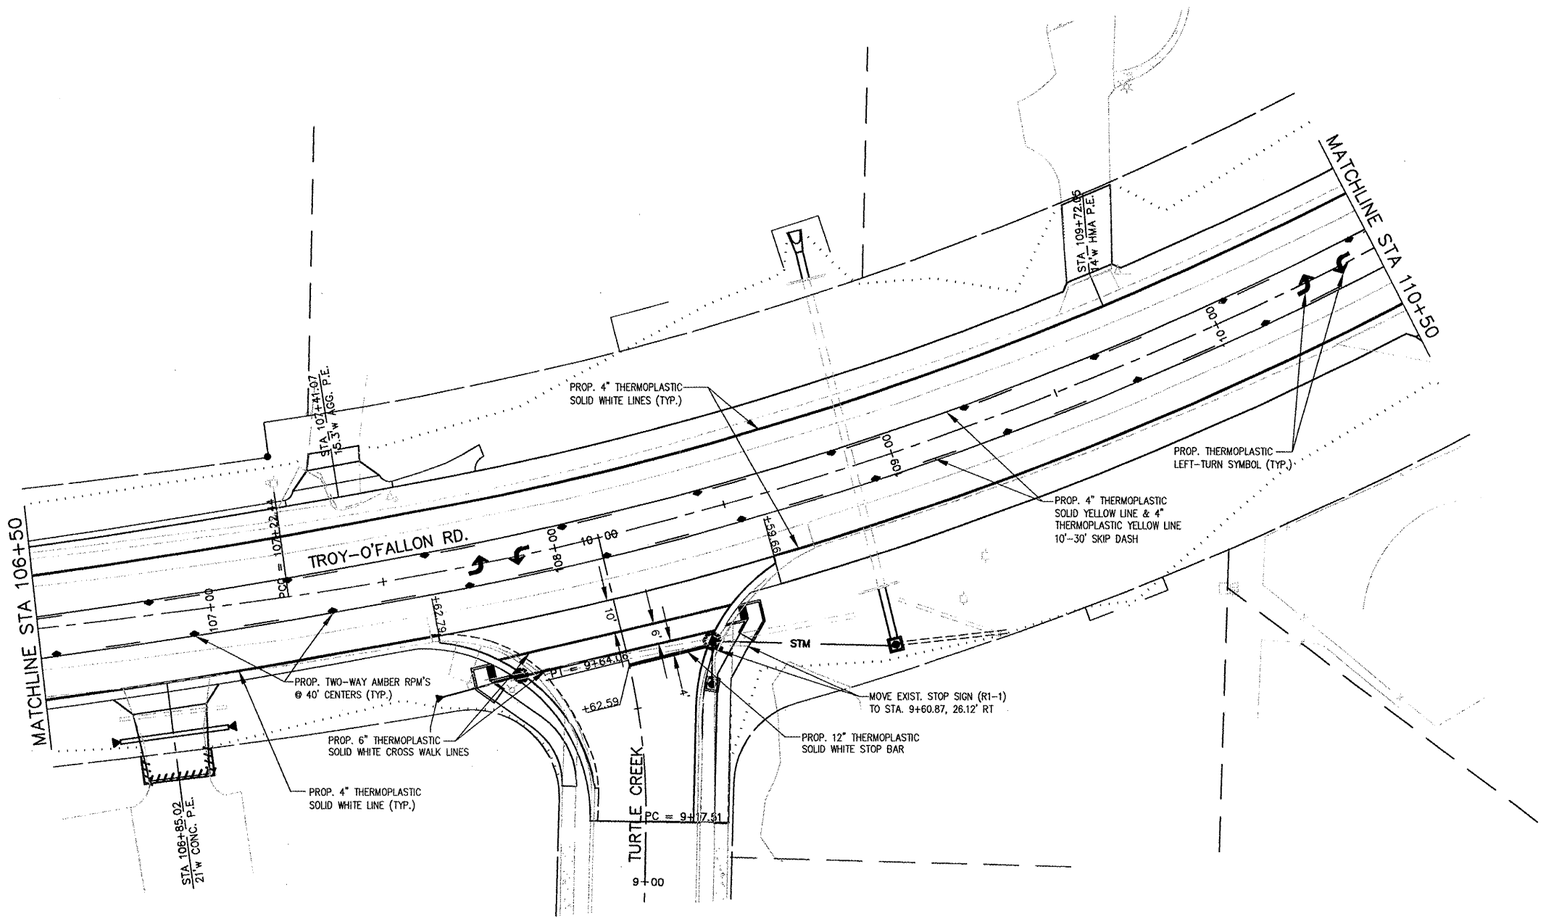

20' 0 20' 40'
GRAPHIC SCALE