FAU ROUTE	SECTION	COUNTY	TOTAL SHEETS	SHEET NO
9393	05-00025-00-TL 07-00025-01-WR	MADISON	135	68
STA. 115+50		TO STA. 120+50		

PAVEMENT MARKING AND SIGNAGE PLAN
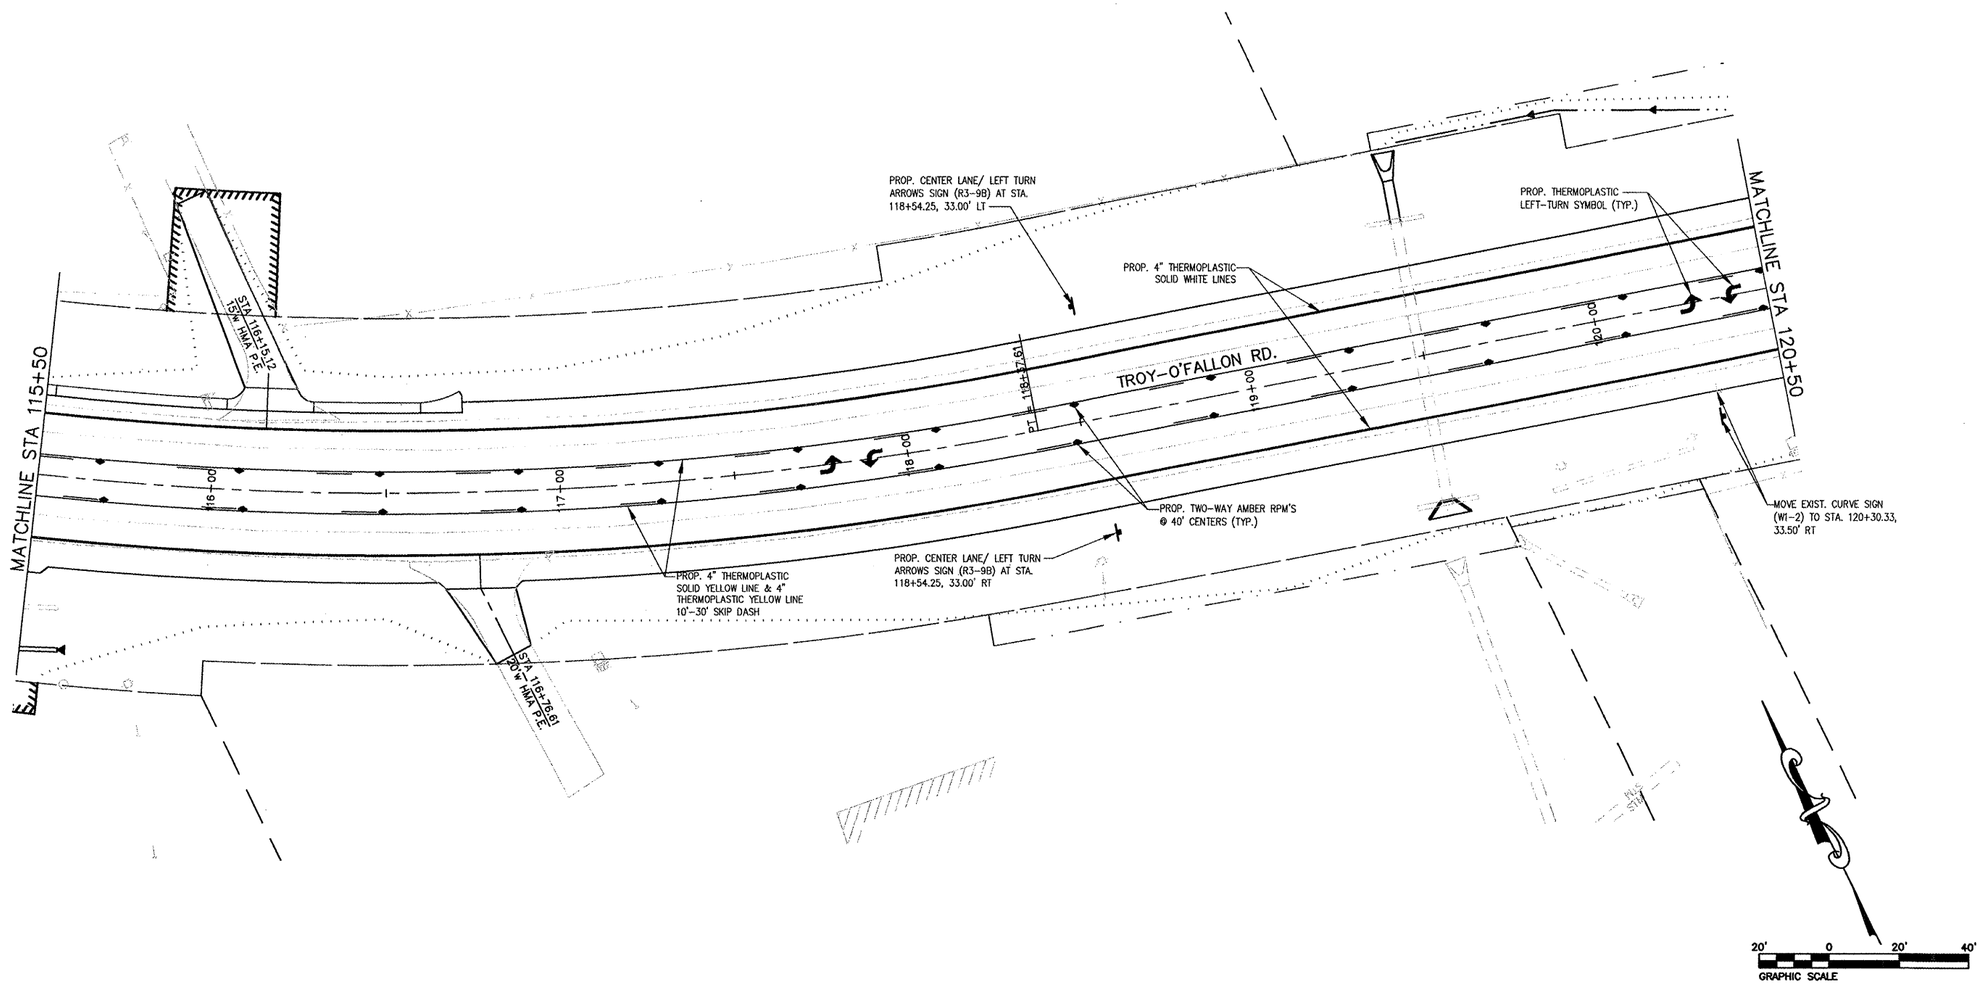
CONTRACT NO. 97352