CONTRACT NO. 64D82

F.A.P. RTE.	SECTION	COUNTY	TOTAL SHEETS	SHEET NO.
642	11T	CARROLL	79	39
STA.		TO STA.		
FED. ROAD DIST. NO.	ILLINOIS	FED. AID PROJECT		

STAGE 3
STA 813 + 61

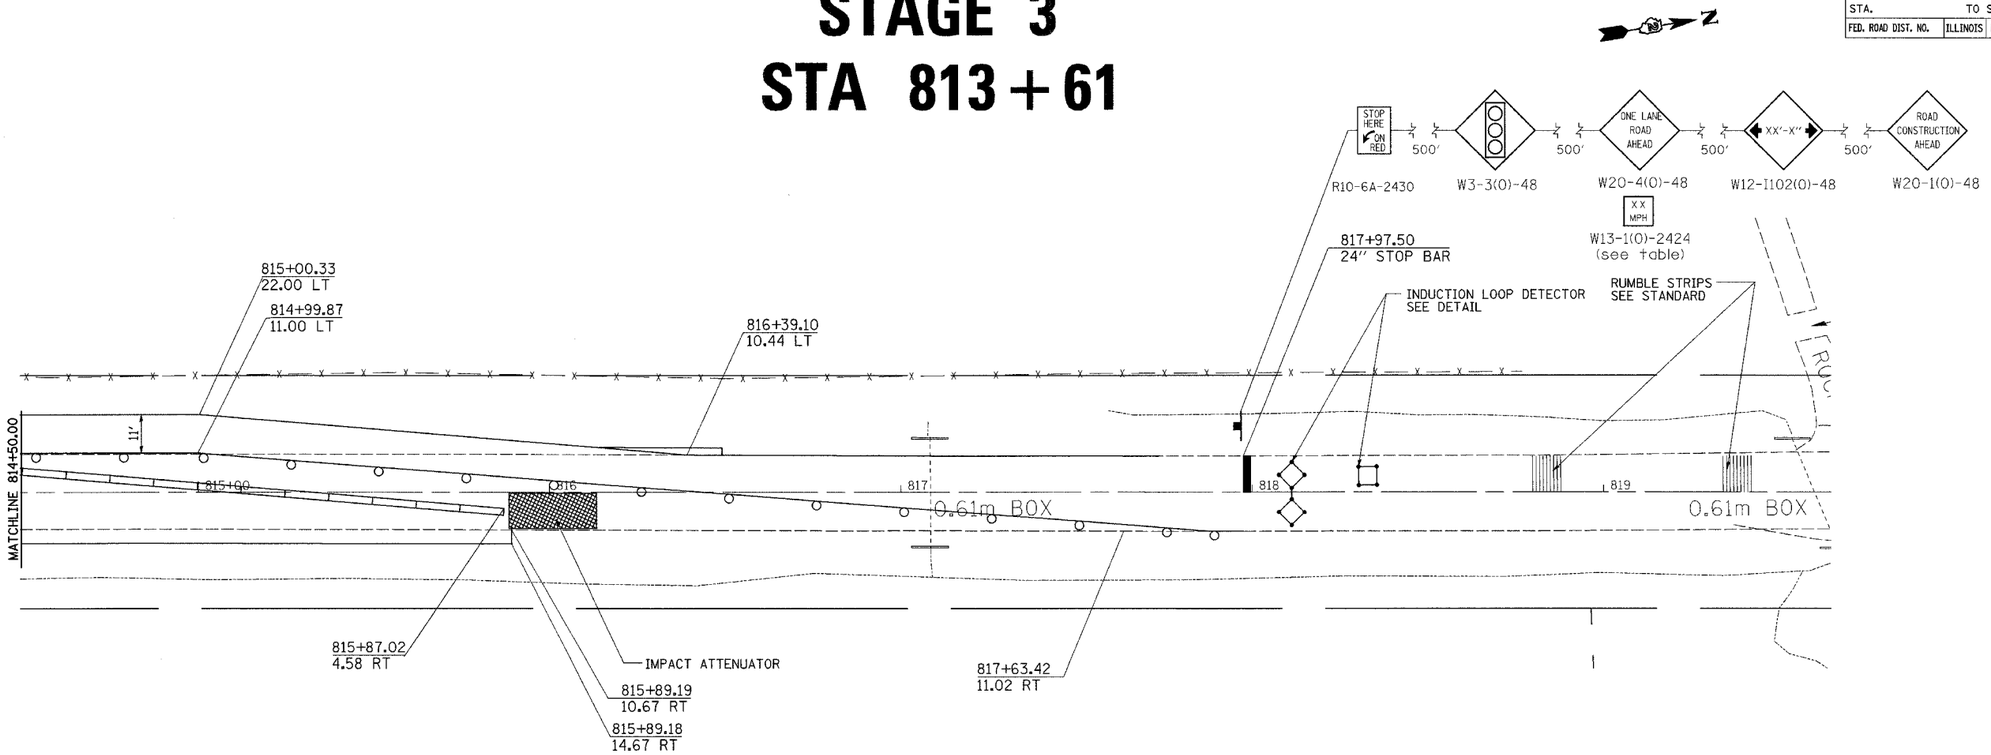

STAGE 3 NOTES

1. USE STANDARD 701321 FOR CULVERT WORK.
2. CONSTRUCT UPSTREAM SECTIONS OF CULVERTS INCLUDING END SECTIONS, RIP-RAP, AND EARTH WORK.
3. COMPLETE CONSTRUCTION OF FULL WIDTH HMA SHOULDERS IN AREAS OF GUARDRAIL REMOVAL.

= WORK ZONE

= TYPE III BARRICADE WITH FLASHING LIGHTS

= SIGN

= BARRICADE, OR DRUM WITH STEADY BURNING LIGHTS

= INDUCTION LOOP DETECTOR

= TRAFFIC SIGNAL

= TEMPORARY RUMBLE STRIPS

PLOT DATE = Wed Oct 19 15:36:00 2007
FILE NAME = c:\projects\hc2006b0\d8968ts-tg.dgn
PLOT SCALE = 20.0000 ' / IN.
USER NAME = cushmanbw

REVISIONS	
NAME	DATE

ILLINOIS DEPARTMENT OF TRANSPORTATION

SCALE: VERT. HORIZ.

DATE

DRAWN BY

CHECKED BY

STAGING PLAN SHEETS