CONTRACT NO. 66600

F.A. RTE.	SECTION	COUNTY	TOTAL SHEETS	SHEET NO.
80	(50-5) HBK-2	Lasalle	331	288

STA. 411+00.000 TO STA. 412+00.000

FED. ROAD DIST. NO. | ILLINOIS | FED. AID PROJECT

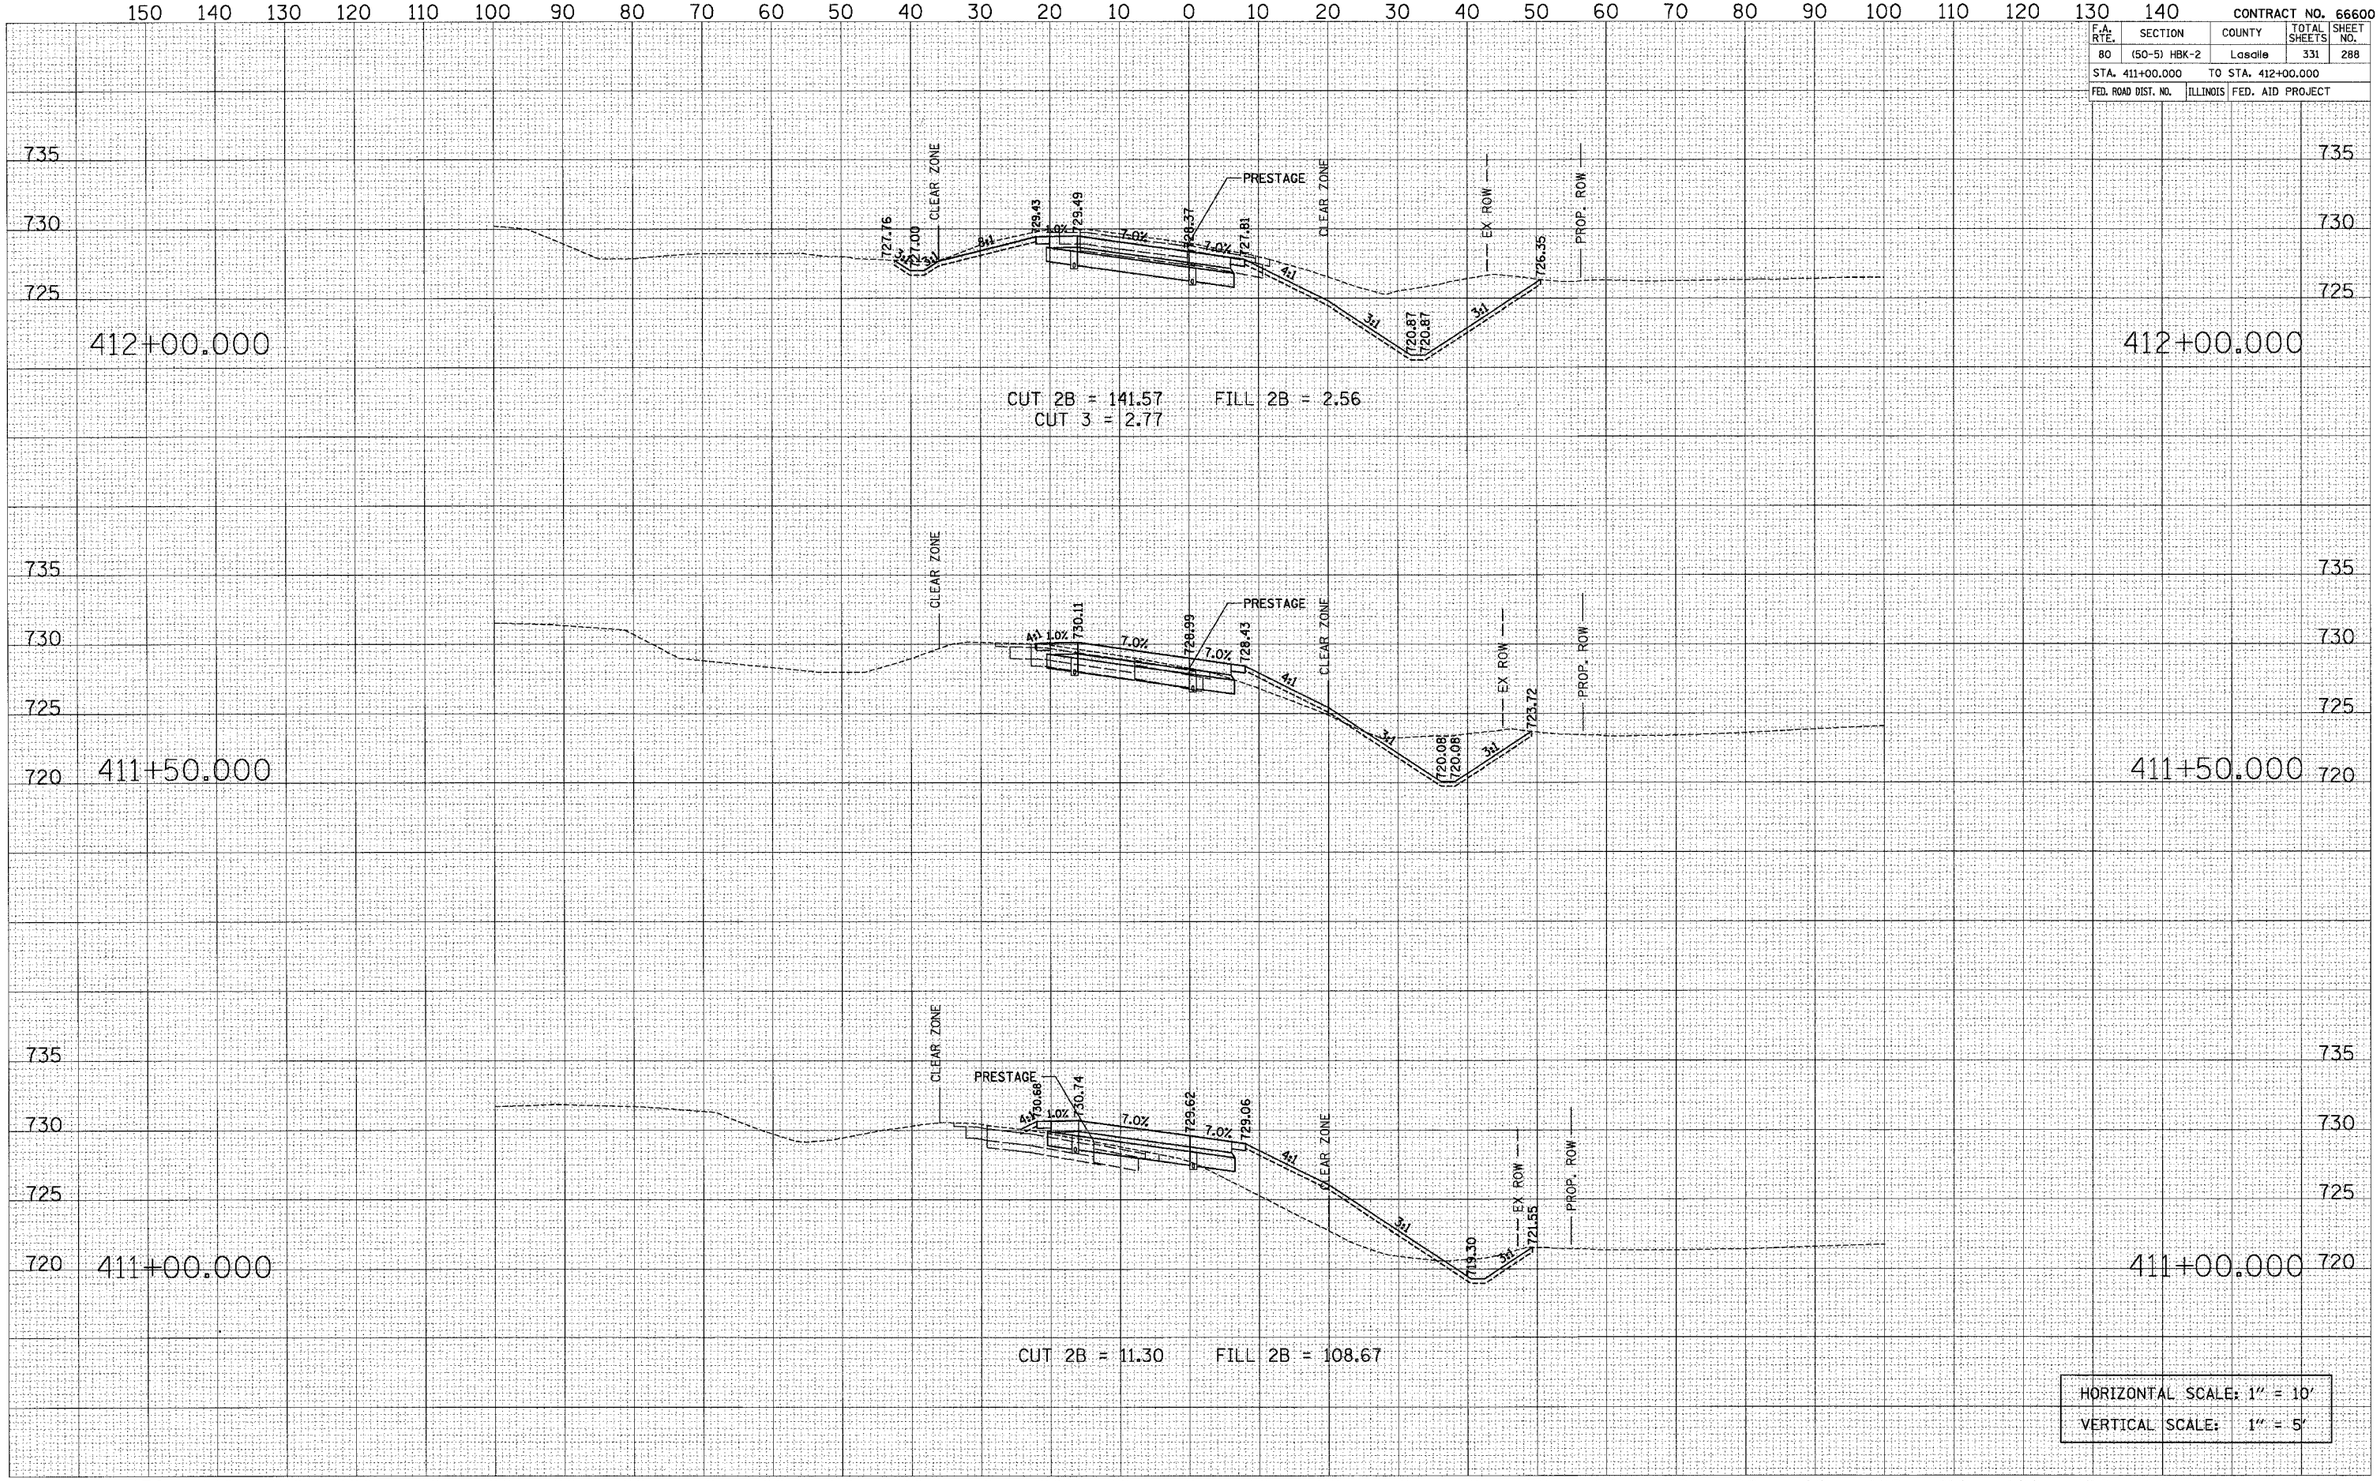

Ramp C

Sta. 411+00.000 to Sta. 412+00.000

FINAL SURVEY: NOTE BOOK NO. | SURVEYED | PLOTTED | TEMPLATE | AREAS | AREAS CHECKED | BY | DATE

ORIGINAL SURVEY: NOTE BOOK NO. | SURVEYED | PLOTTED | TEMPLATE | AREAS | AREAS CHECKED | BY | DATE

PLOT DATE = 11/1/2007
FILE NAME = ramp_C.pxs.pxs
PLOT SCALE = 10.0000 ' / IN.
USER NAME = gysharman