ORIGINAL SURVEY		BY	DATE
NOTE BOOK NO.	SURVEYED		
	PLOTTED		
	TEMPLATE		
	AREAS		
	AREAS CHECKED		

FINAL SURVEY		BY	DATE
NOTE BOOK NO.	SURVEYED		
	PLOTTED		
	TEMPLATE		
	AREAS		
	AREAS CHECKED		

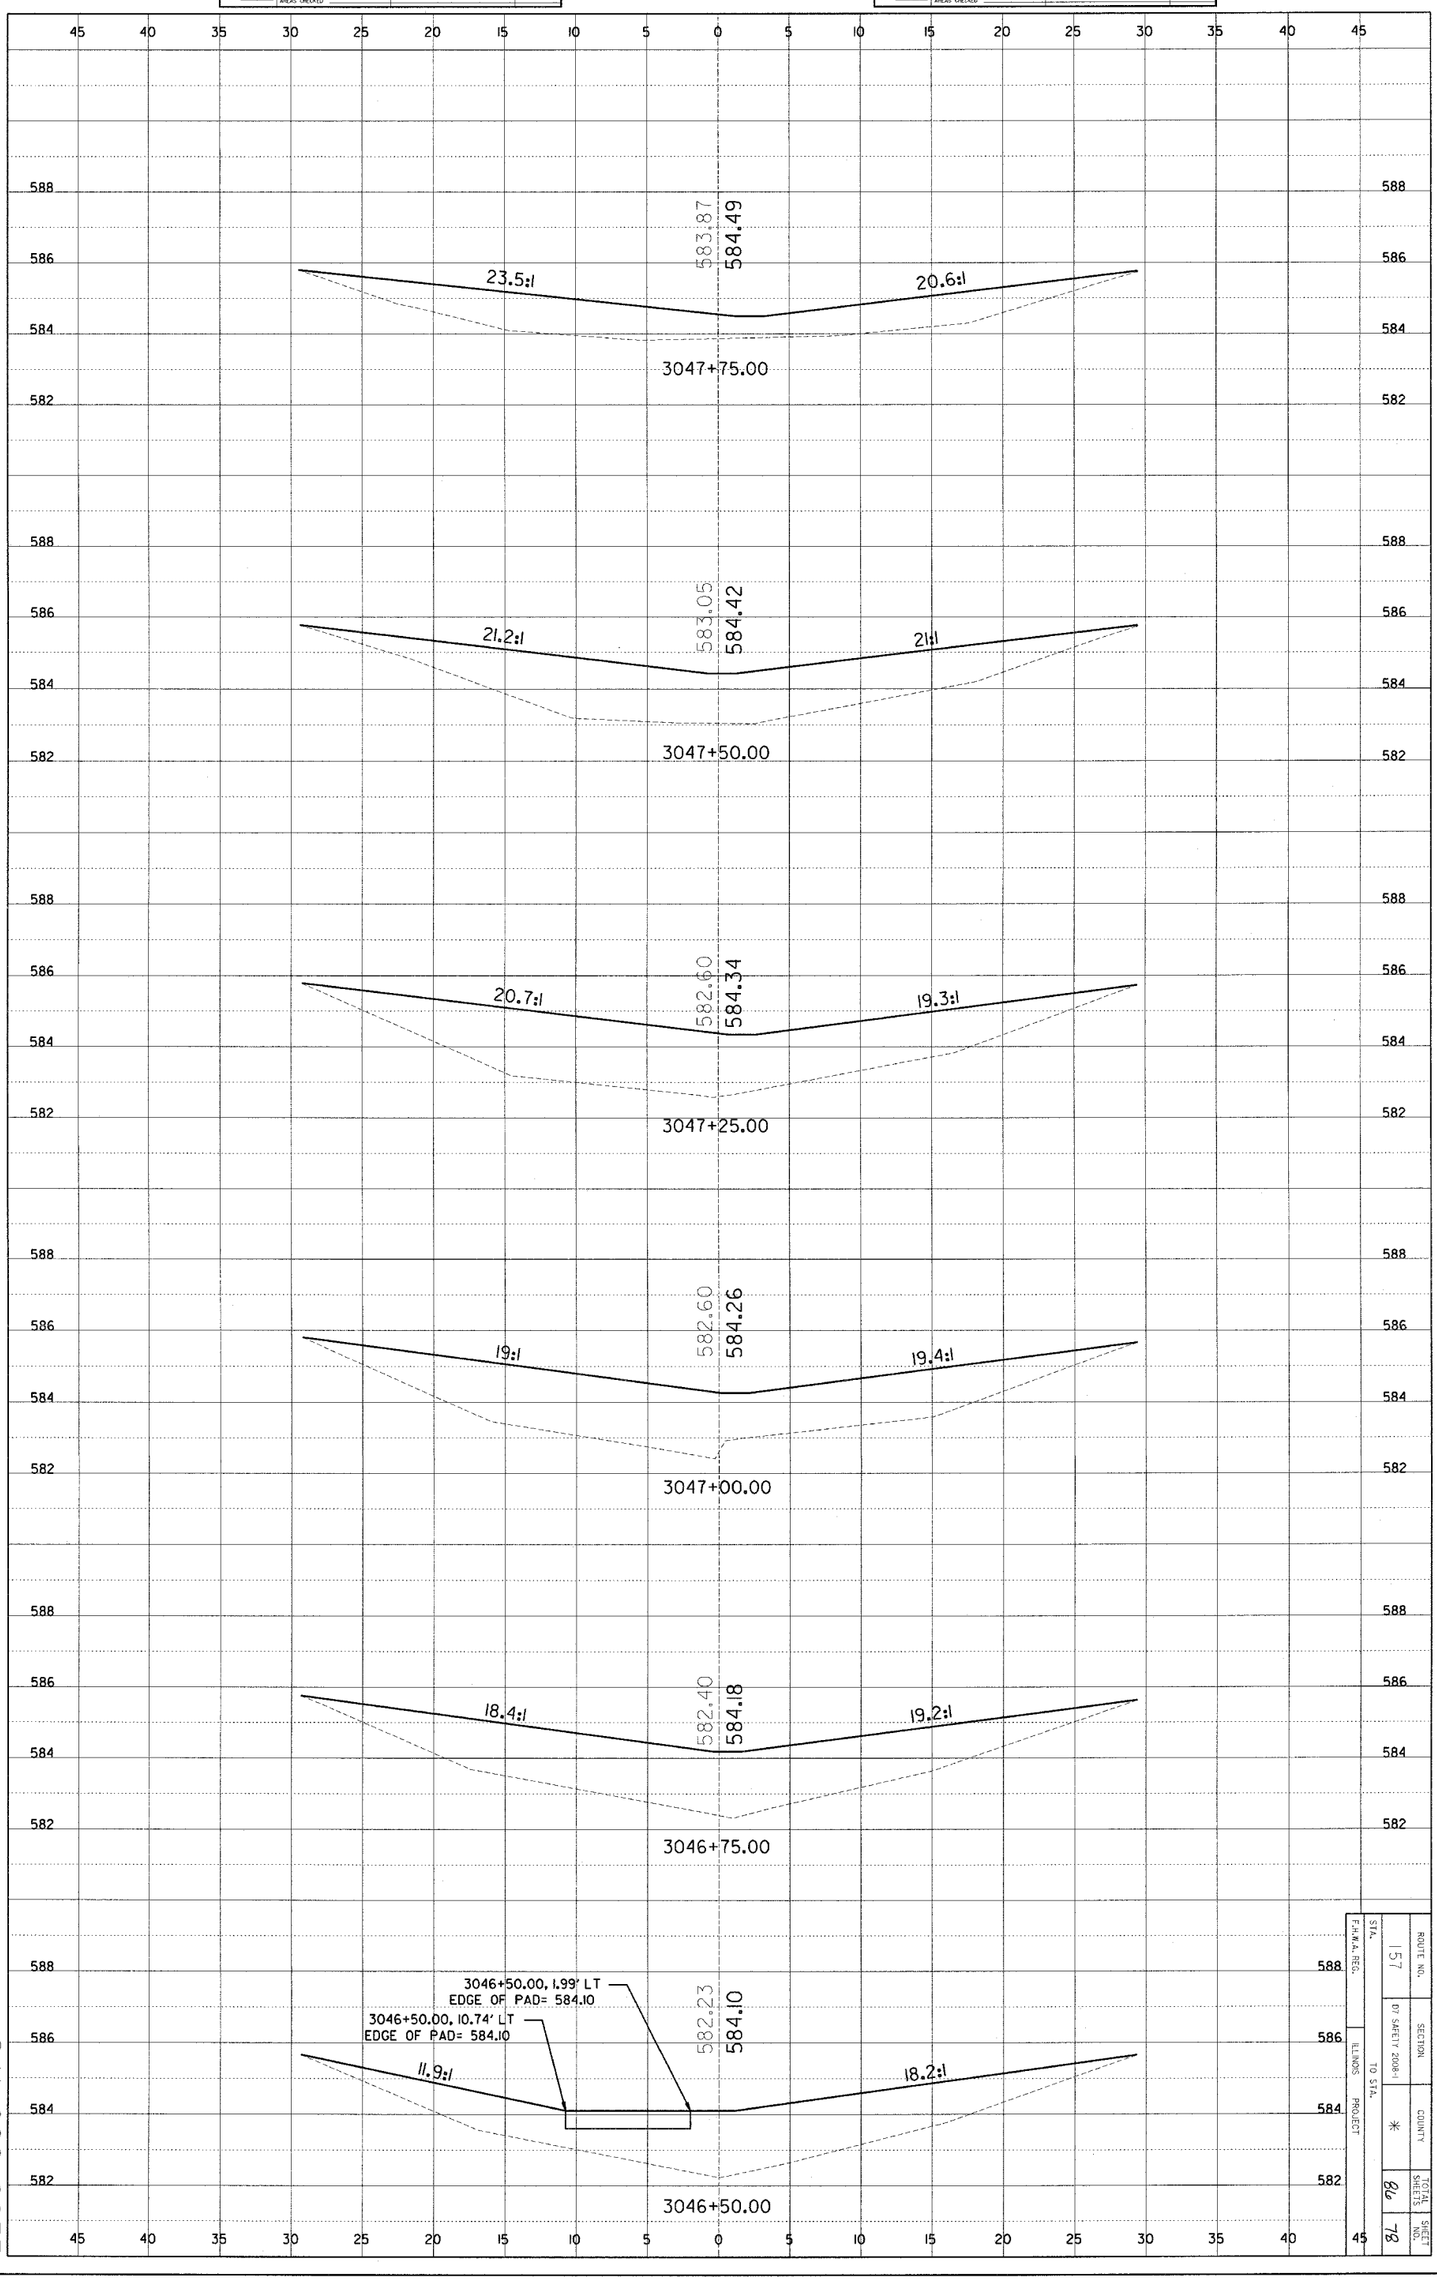

F.A.H.A. REG.	STA.	TO STA.	ROUTE NO.	SECTION	COUNTY	TOTAL SHEETS	SHEET NO.
ILLINOIS	PROJECT		157	07 SAFETY 2008-1	*	89	78

* EFFINGHAM, CLAY, AND FAYETTE

S.N. 026-0053