CONTRACT NO. 83951

F.A.P. RTE.	SECTION	COUNTY	TOTAL SHEETS	SHEET NO.
360	06-00214-07-BR	KANE	41	5
STA. 260+60		TO STA. 265+80		

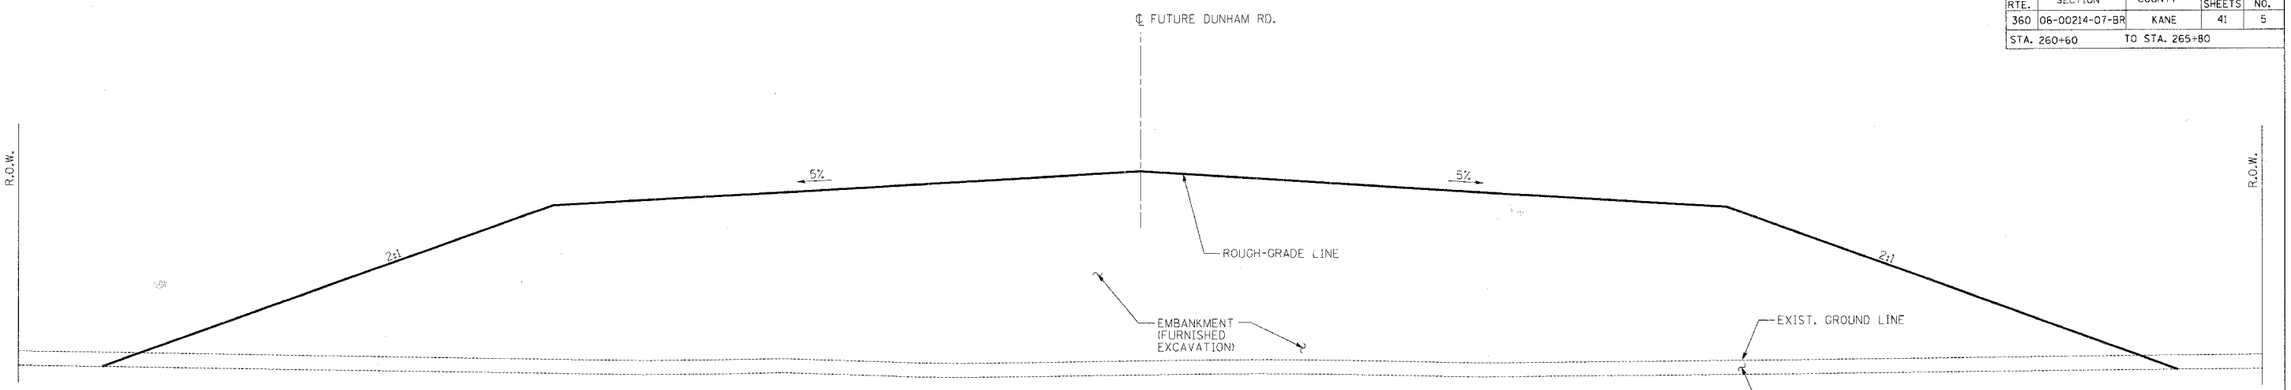

TYPICAL SECTION - BEYOND APPROACH PAVEMENT

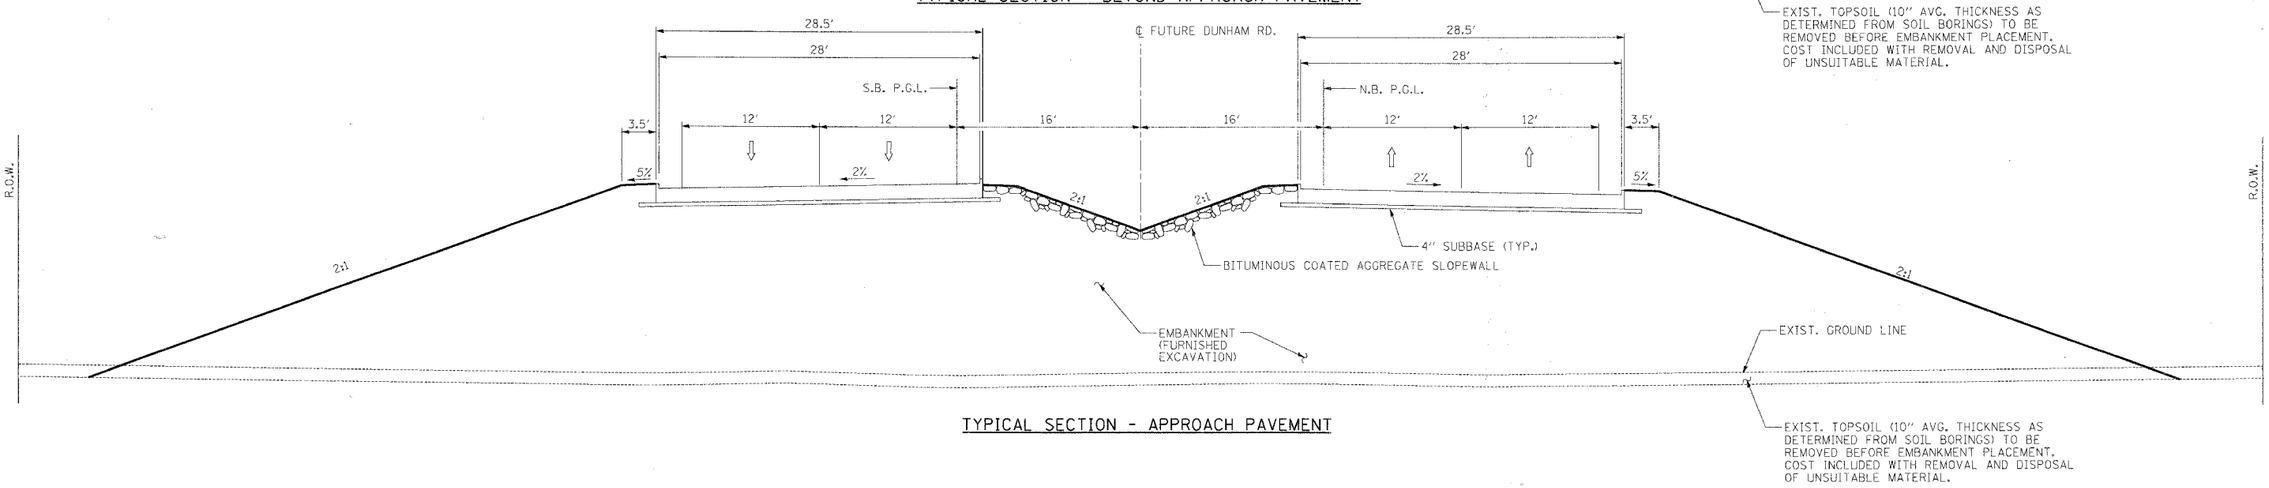

TYPICAL SECTION - APPROACH PAVEMENT

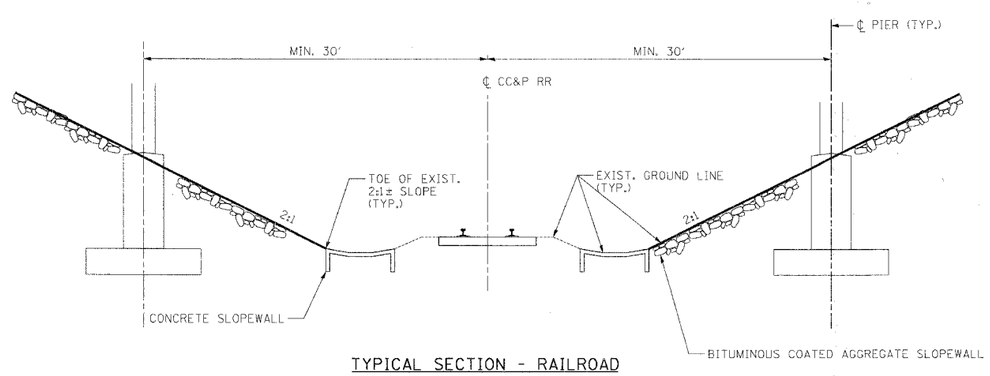

TYPICAL SECTION - RAILROAD

BOWMAN, BARRETT & ASSOCIATES INC.
CONSULTING ENGINEERS
Chicago, Illinois
312.228.0100
www.bbandainc.com
Job No. 896

REVISIONS	
NAME	DATE

ILLINOIS DEPARTMENT OF TRANSPORTATION

DUNHAM ROAD OVER CC&P RAILROAD
TYPICAL SECTIONS

SCALE: VERT. NONE
HORIZ. NONE
DATE: 10-12-07

DRAWN BY: BDC
CHECKED BY: BAK

S:\896\CADD\Civil\896-tp01.dgn 10/11/2007 5:46:28 PM