CONTRACT NO. 98821

F.A. RTE.	SECTION	COUNTY	TOTAL SHEETS	SHEET NO.
869	(101VB)B-1	FRANKLIN	----	28
STA. 181+00.00	TO STA. 181+55.50			
FED. ROAD DIST. NO.	ILLINOIS	FED. AID PROJECT		

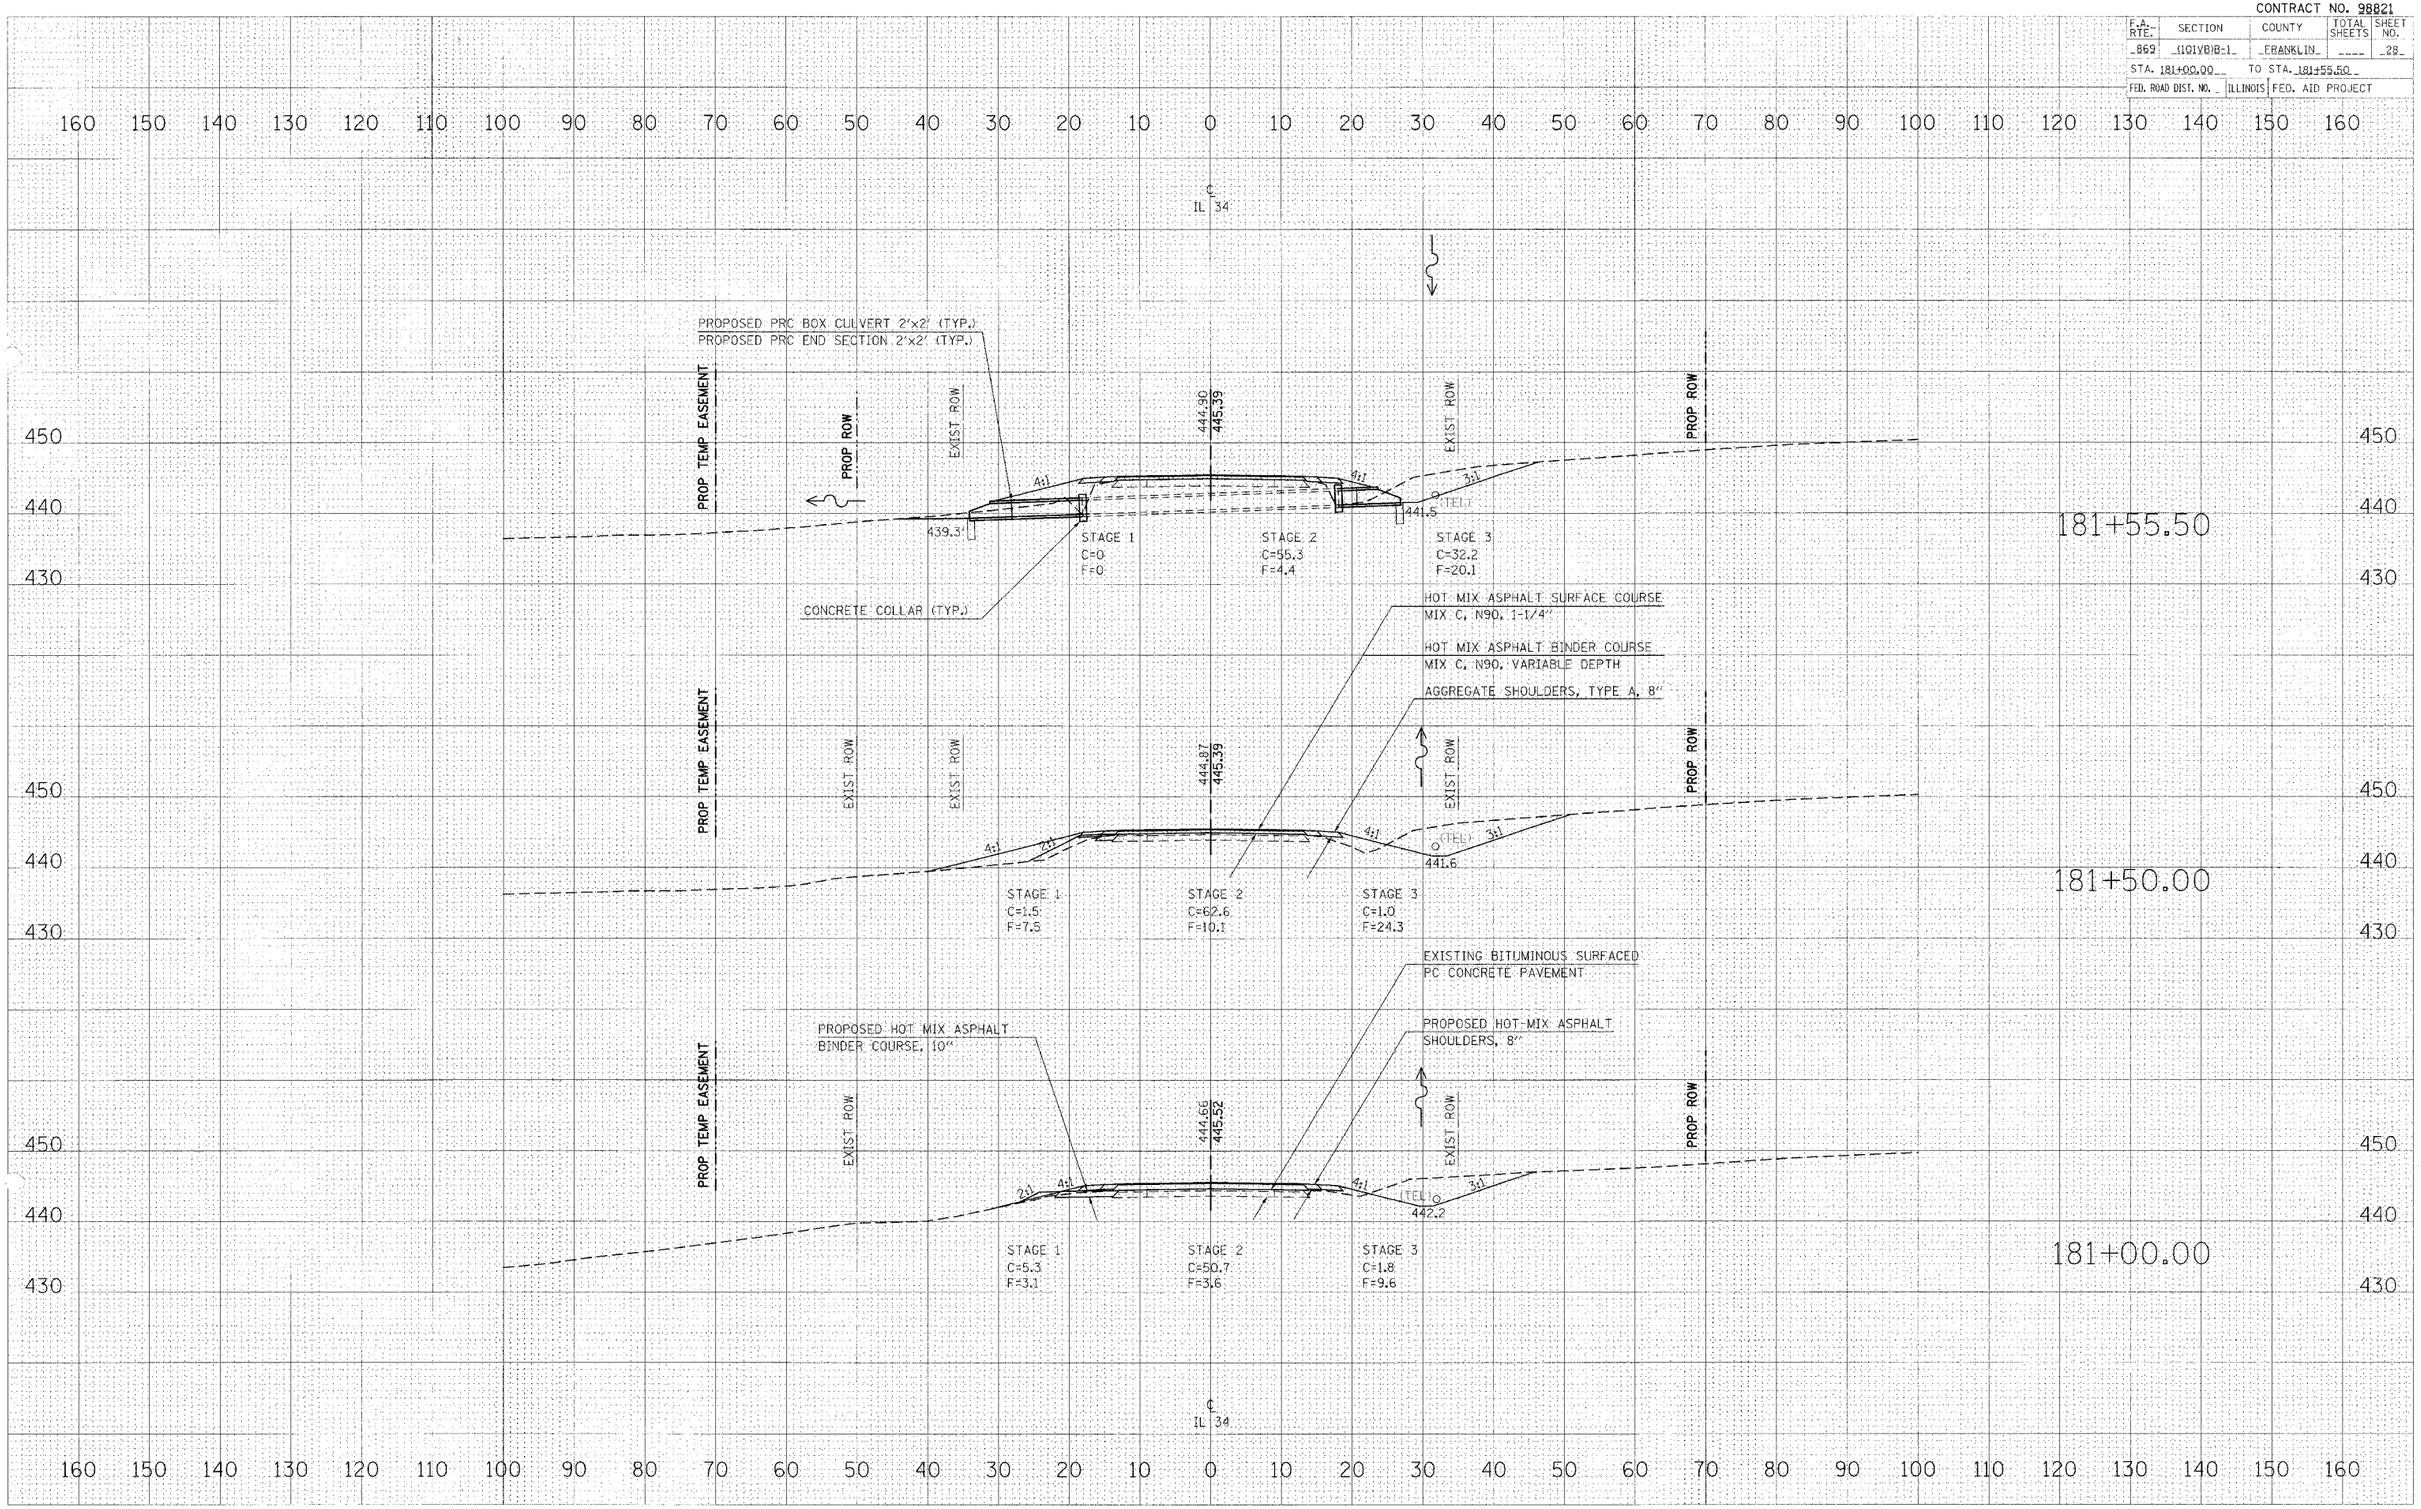

CROSS-SECTIONS

PLOT DATE = 10/15/2027
FILE NAME = c:\pwworking\dot\d0903903\sht\ir434_ss32.dgn
PLOT SCALE = 10.0000 ' / IN.
USER NAME = deberardinis

SURVEY | SURVEYED | PLOTTED | COORDINATE | AREAS | AREAS CHECKED
NOTE BOOK | NOTE BOOK | NO.