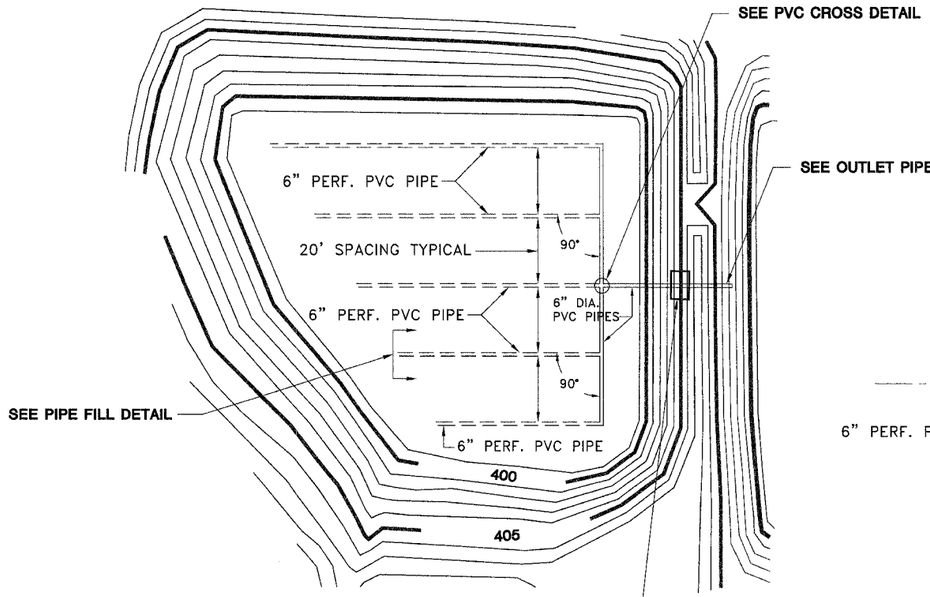

A/19 PIPING LAYOUT FOR ALKALINE CELL

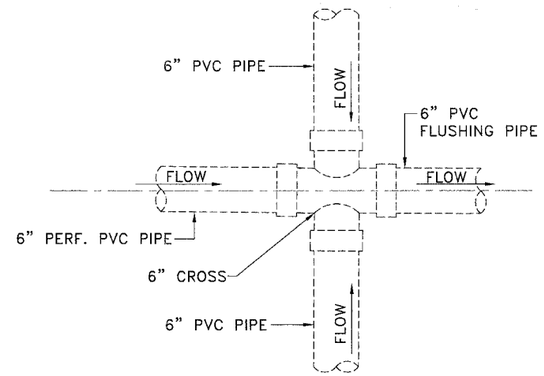

6" PVC CROSS
NOT TO SCALE

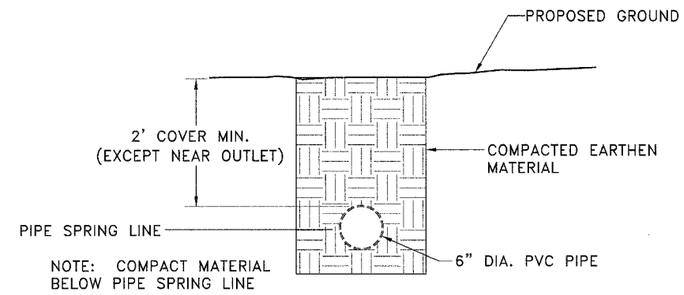

OUTLET PIPE DETAIL FOR BOTH CELLS

PIPE INSTALLATION DETAIL FOR BOTH CELLS
NOT TO SCALE

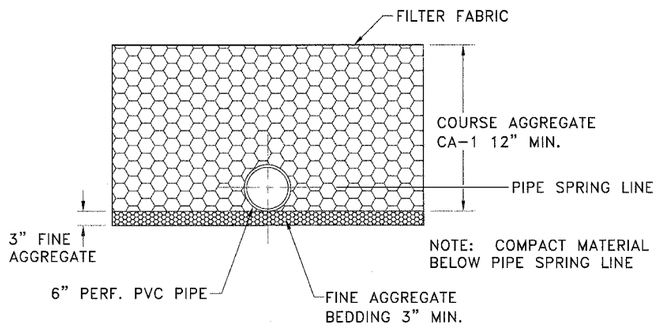

PIPE FILL DETAIL FOR BOTH CELLS

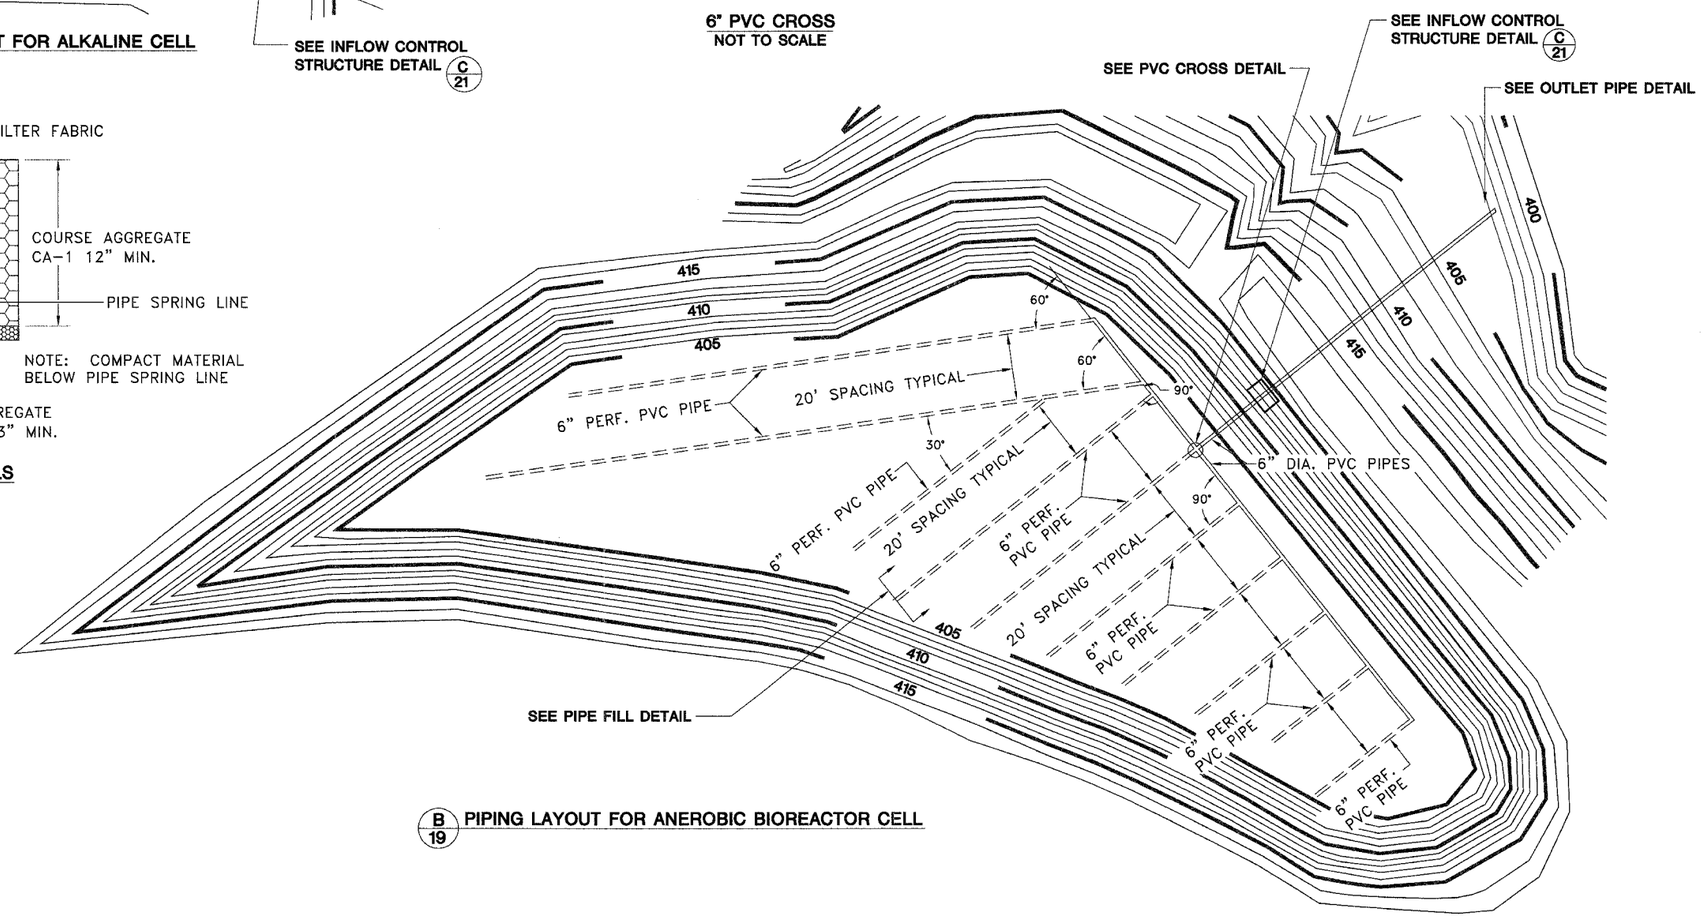

B/19 PIPING LAYOUT FOR ANEROBIC BIOREACTOR CELL

State of Illinois
Department of Natural Resources

Tab Simco Phase III
Reclamation Project
AML-GJkE-0611
Jackson County

Drawn By: MCB Date: 8/15/06
Checked By:

Piping Plan Detail

Sheet
19 of 22