*REF-topo02
*REF-pp02
*REF-prof02

CONTRACT NO. 60A64

F.A.P RTE.	SECTION	COUNTY	TOTAL SHEETS	SHEET NO.
350	101 TS-2	COOK	26	8
STA. 45+67.31		TO STA. 54+26.41		
FED. ROAD DIST. NO.	ILLINOIS	FED. AID PROJECT		

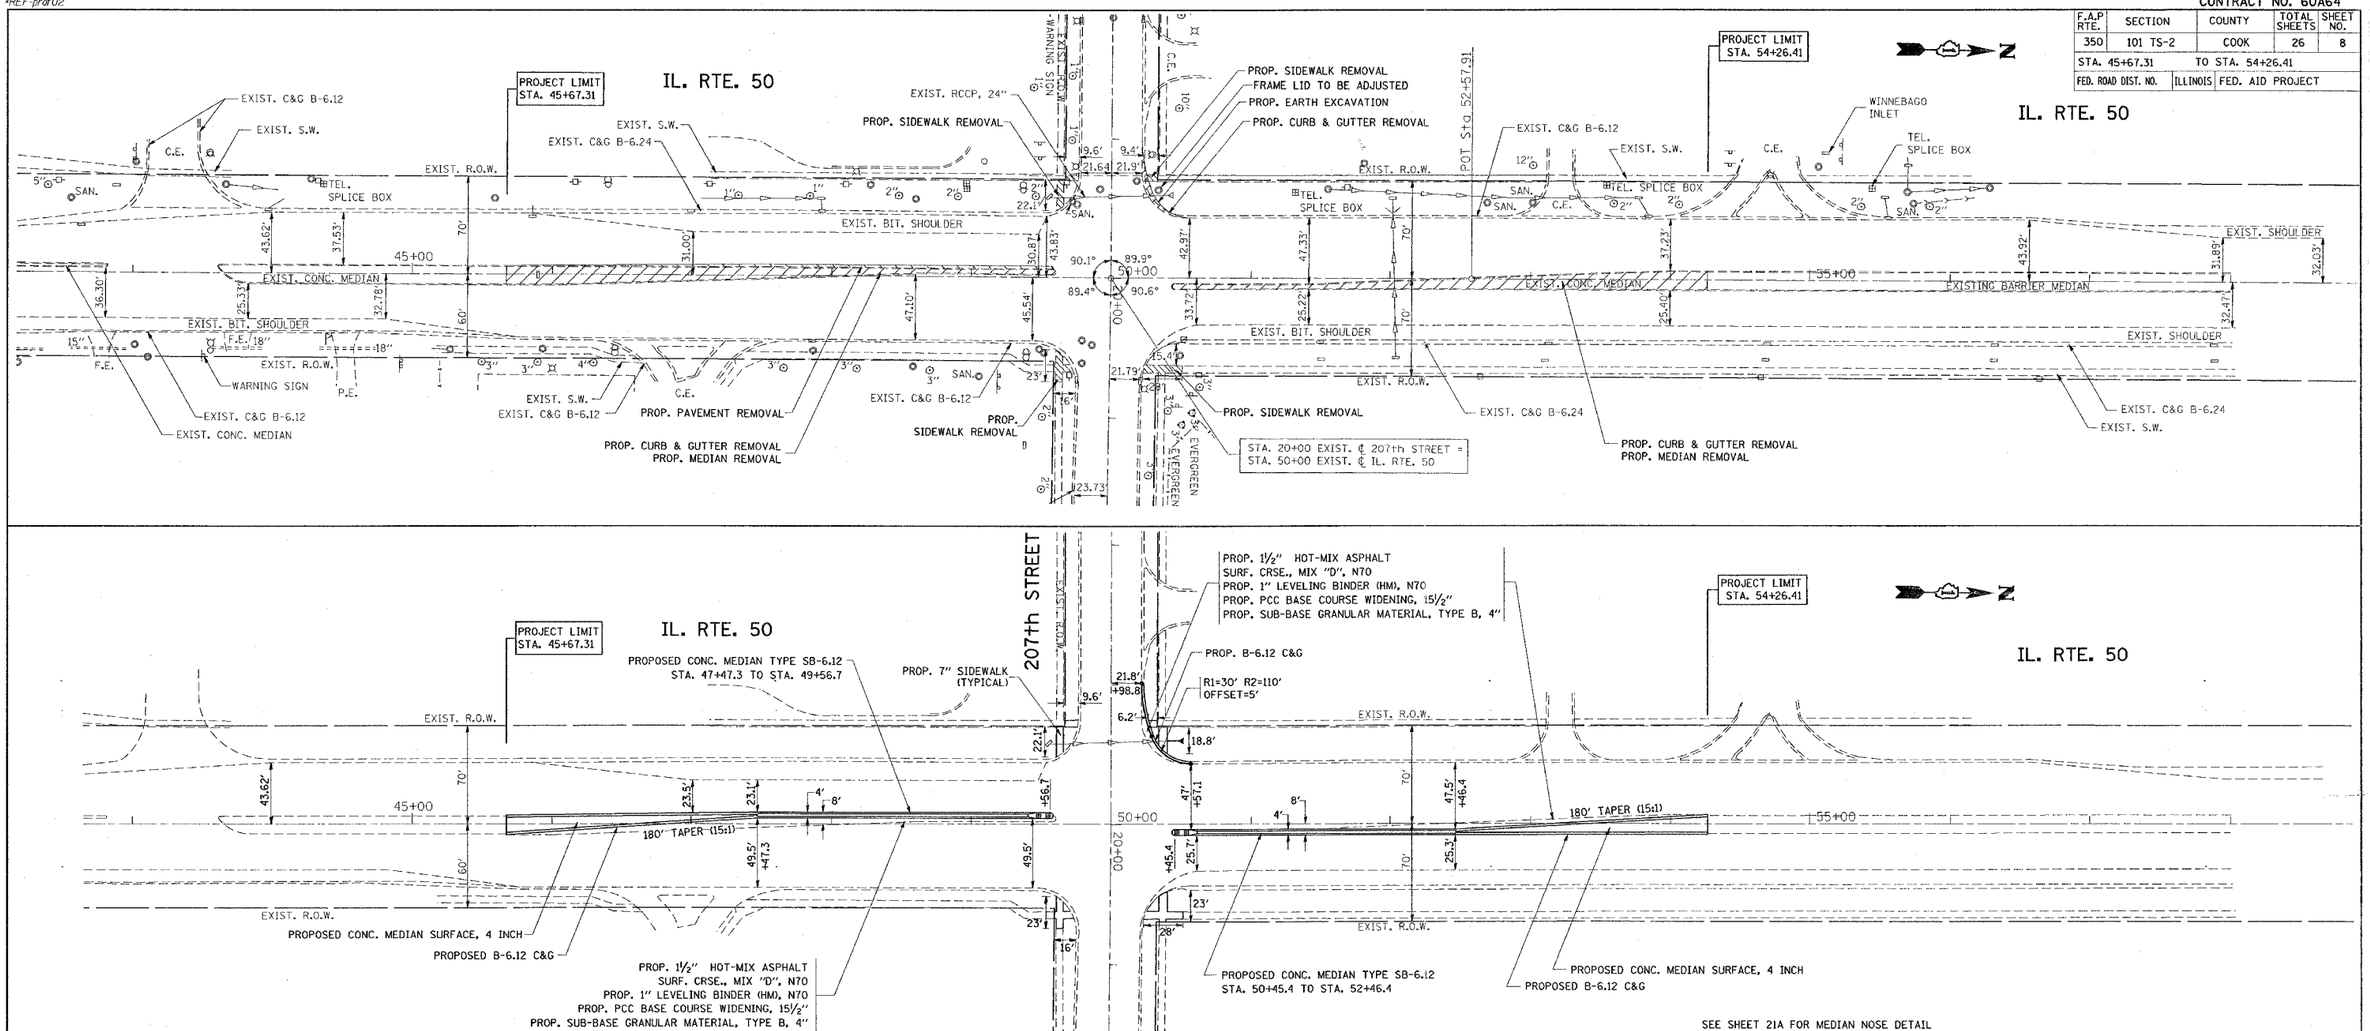

SEE SHEET 21A FOR MEDIAN NOSE DETAIL

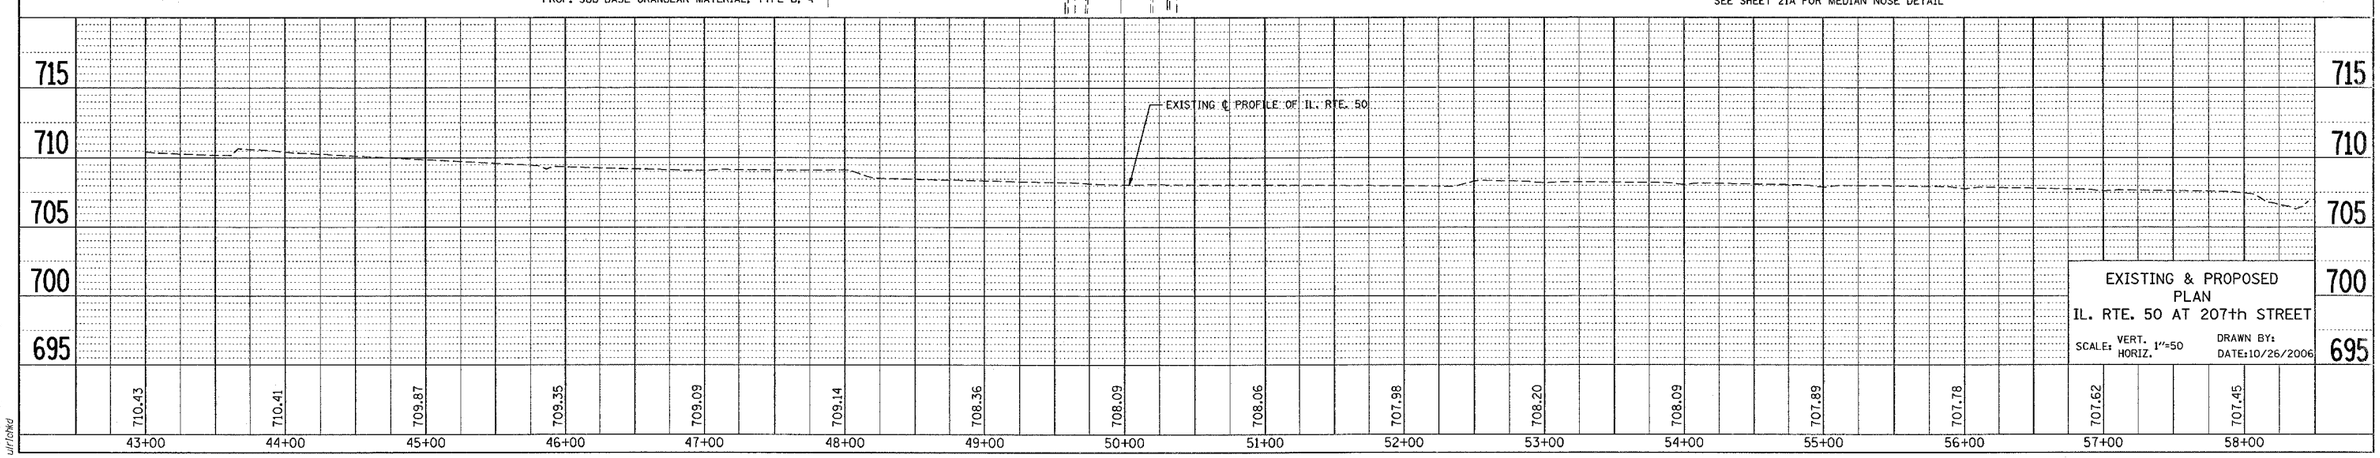

EXISTING & PROPOSED PLAN
IL. RTE. 50 AT 207th STREET

SCALE: VERT. HORIZ. 1"=50
DRAWN BY:
DATE: 10/26/2006

10/26/2006
c:\projects\p28405\sft_all.dgn
ulrichd