IDNR FILE NO. 2-03-025A

| PARK ROADS | | CONTRACT NO. 62745 | | |
|---|---|---|---|---|
| F.A. RTE. | SECTION | COUNTY | TOTAL SHEETS | SHEET NO. |
| | 2004-025 RS | LAKE | 116 | 105 |
| STA. 26+12.88 | | TO STA. 27+00.00 | | |
| FED. ROAD DIST. NO. | ILLINOIS | FED. AID PROJECT | | |

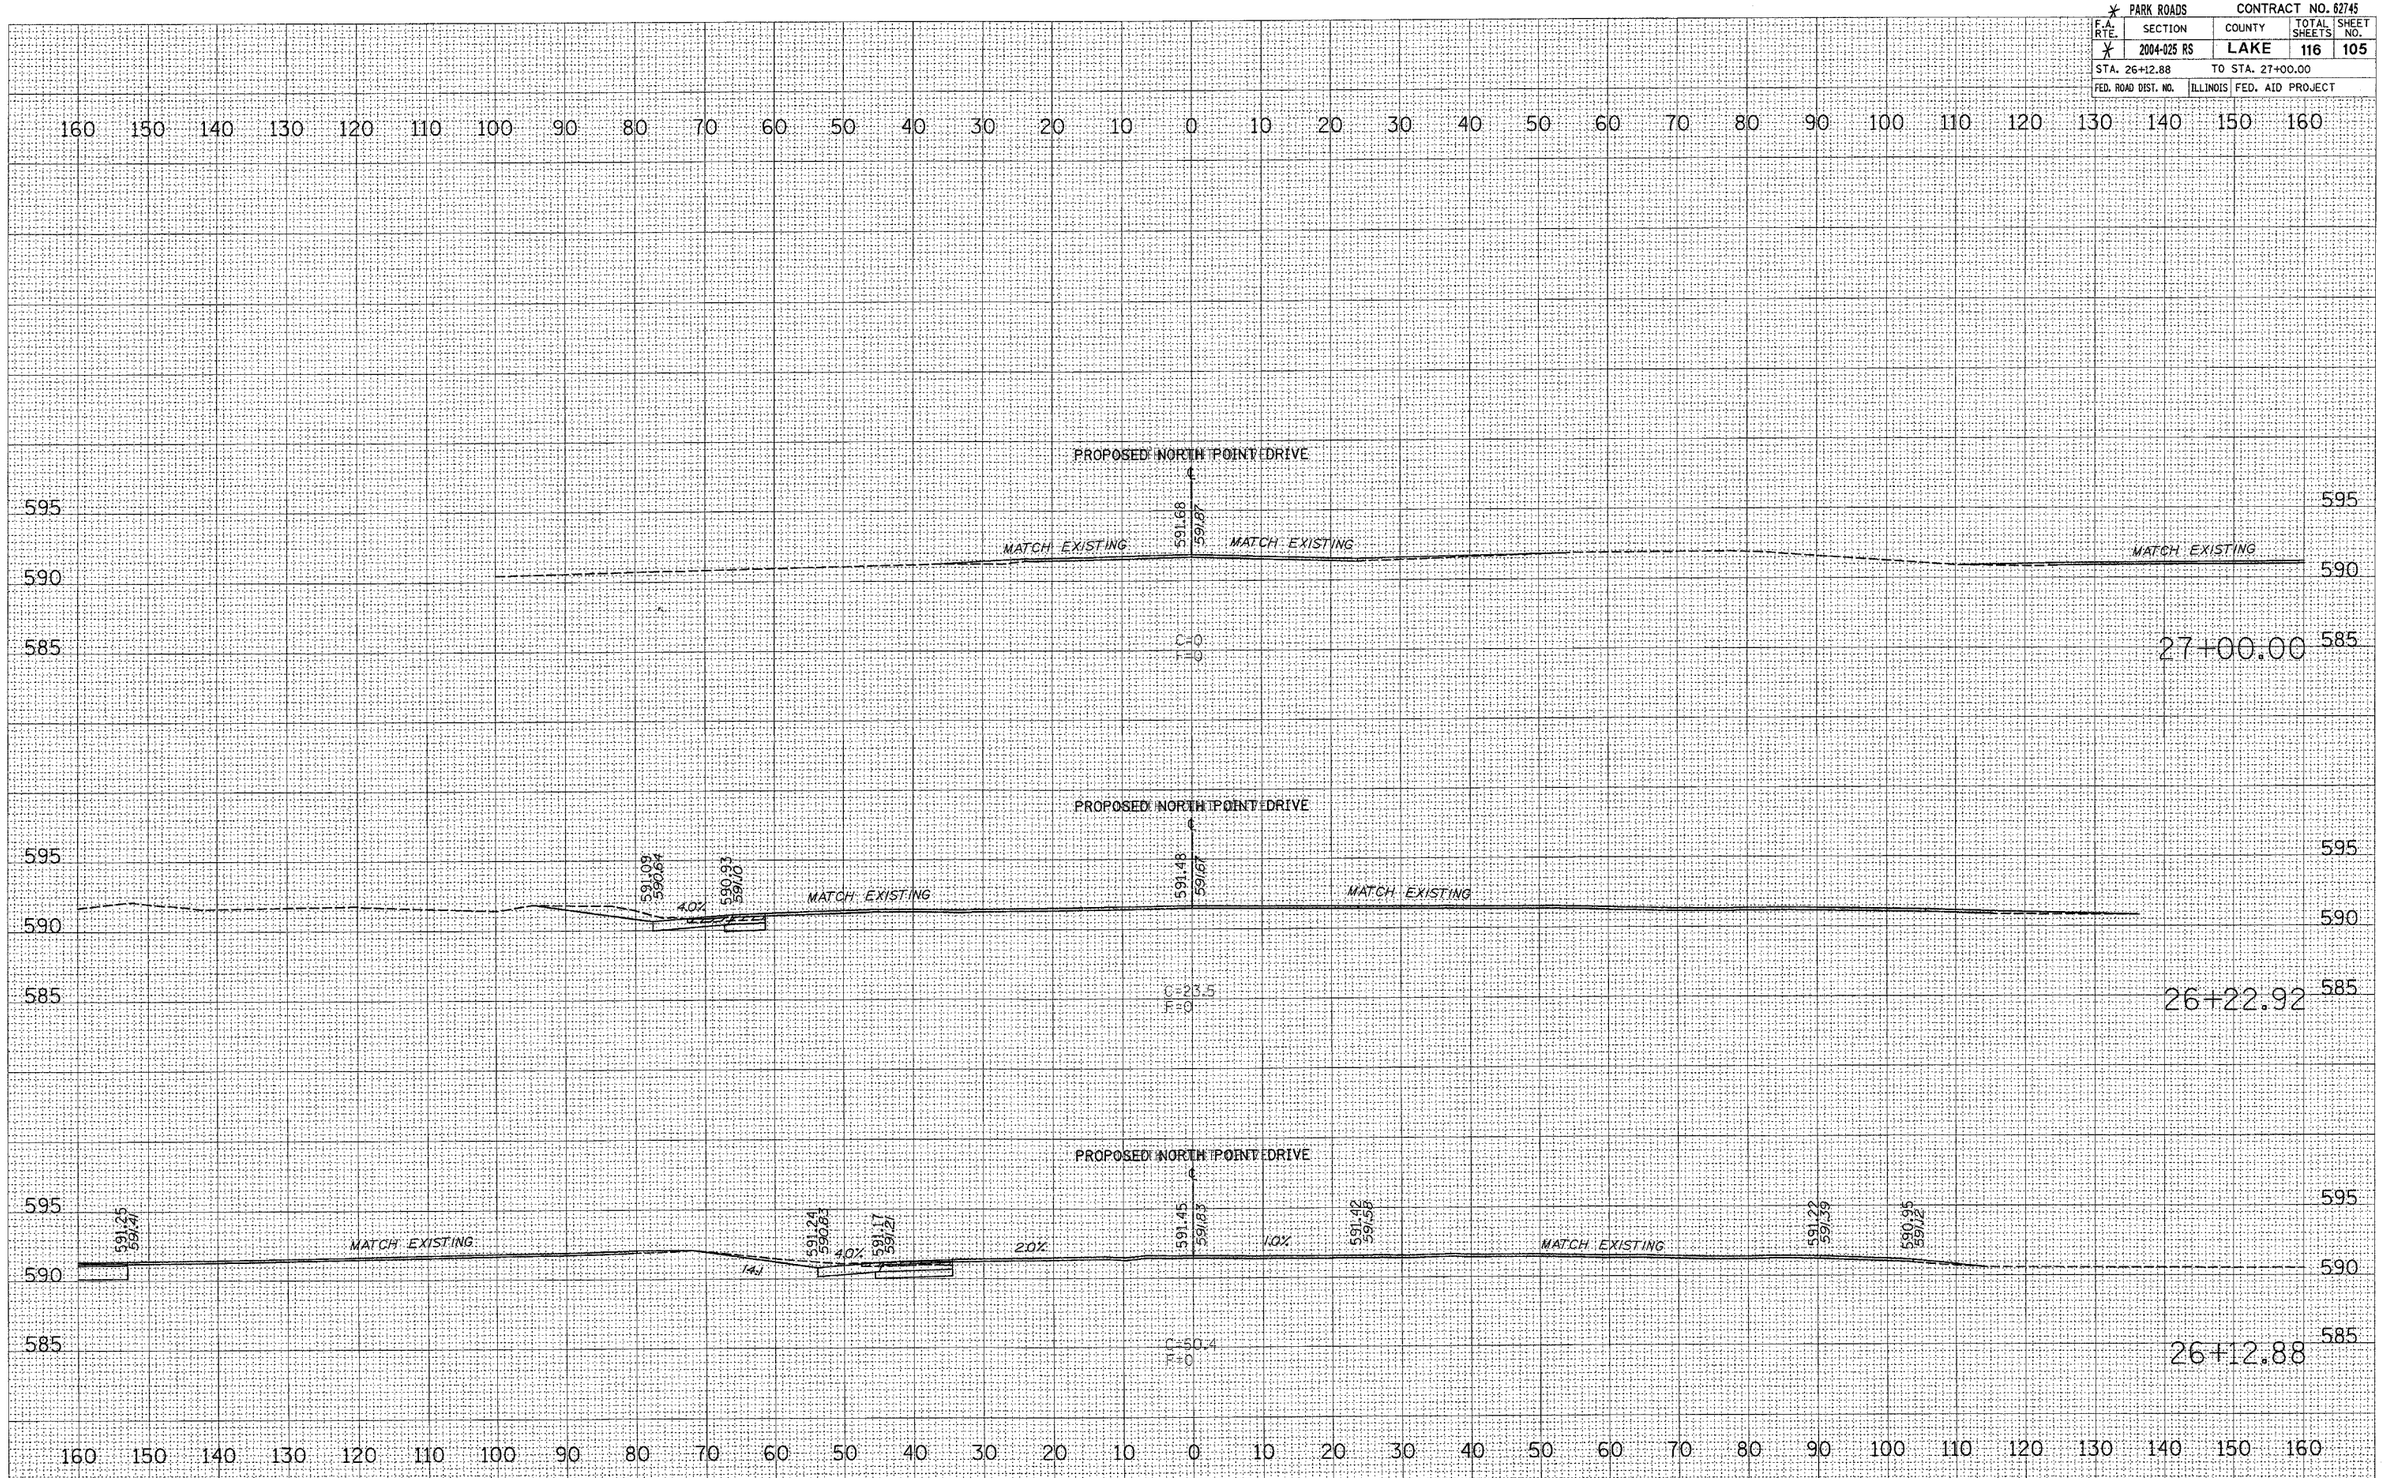


FINAL SURVEY NOTE BOOK NO. | SURVEYED | PLOTTED | TEMPLATE | AREAS | AREAS CHECKED | BY | DATE

ORIGINAL SURVEY NOTE BOOK NO. | SURVEYED | PLOTTED | TEMPLATE | AREAS | AREAS CHECKED | BY | DATE

PLOT DATE = 12/13/2005
FILE NAME = c:\projects\pl34402\xs_pnorthpt_sh.dgn
PLOT SCALE = 10.000 ' / IN.
USER NAME = thomasod