CONTRACT NO. 64563

F.A.U. RTE.	SECTION	COUNTY	TOTAL SHEETS	SHEET NO.
5564	111-M-1	WHITESIDE	78	62

STA. 1545+50.0000 TO STA. 1546+43.7098

FED. ROAD DIST. NO. | ILLINOIS | FED. AID PROJECT

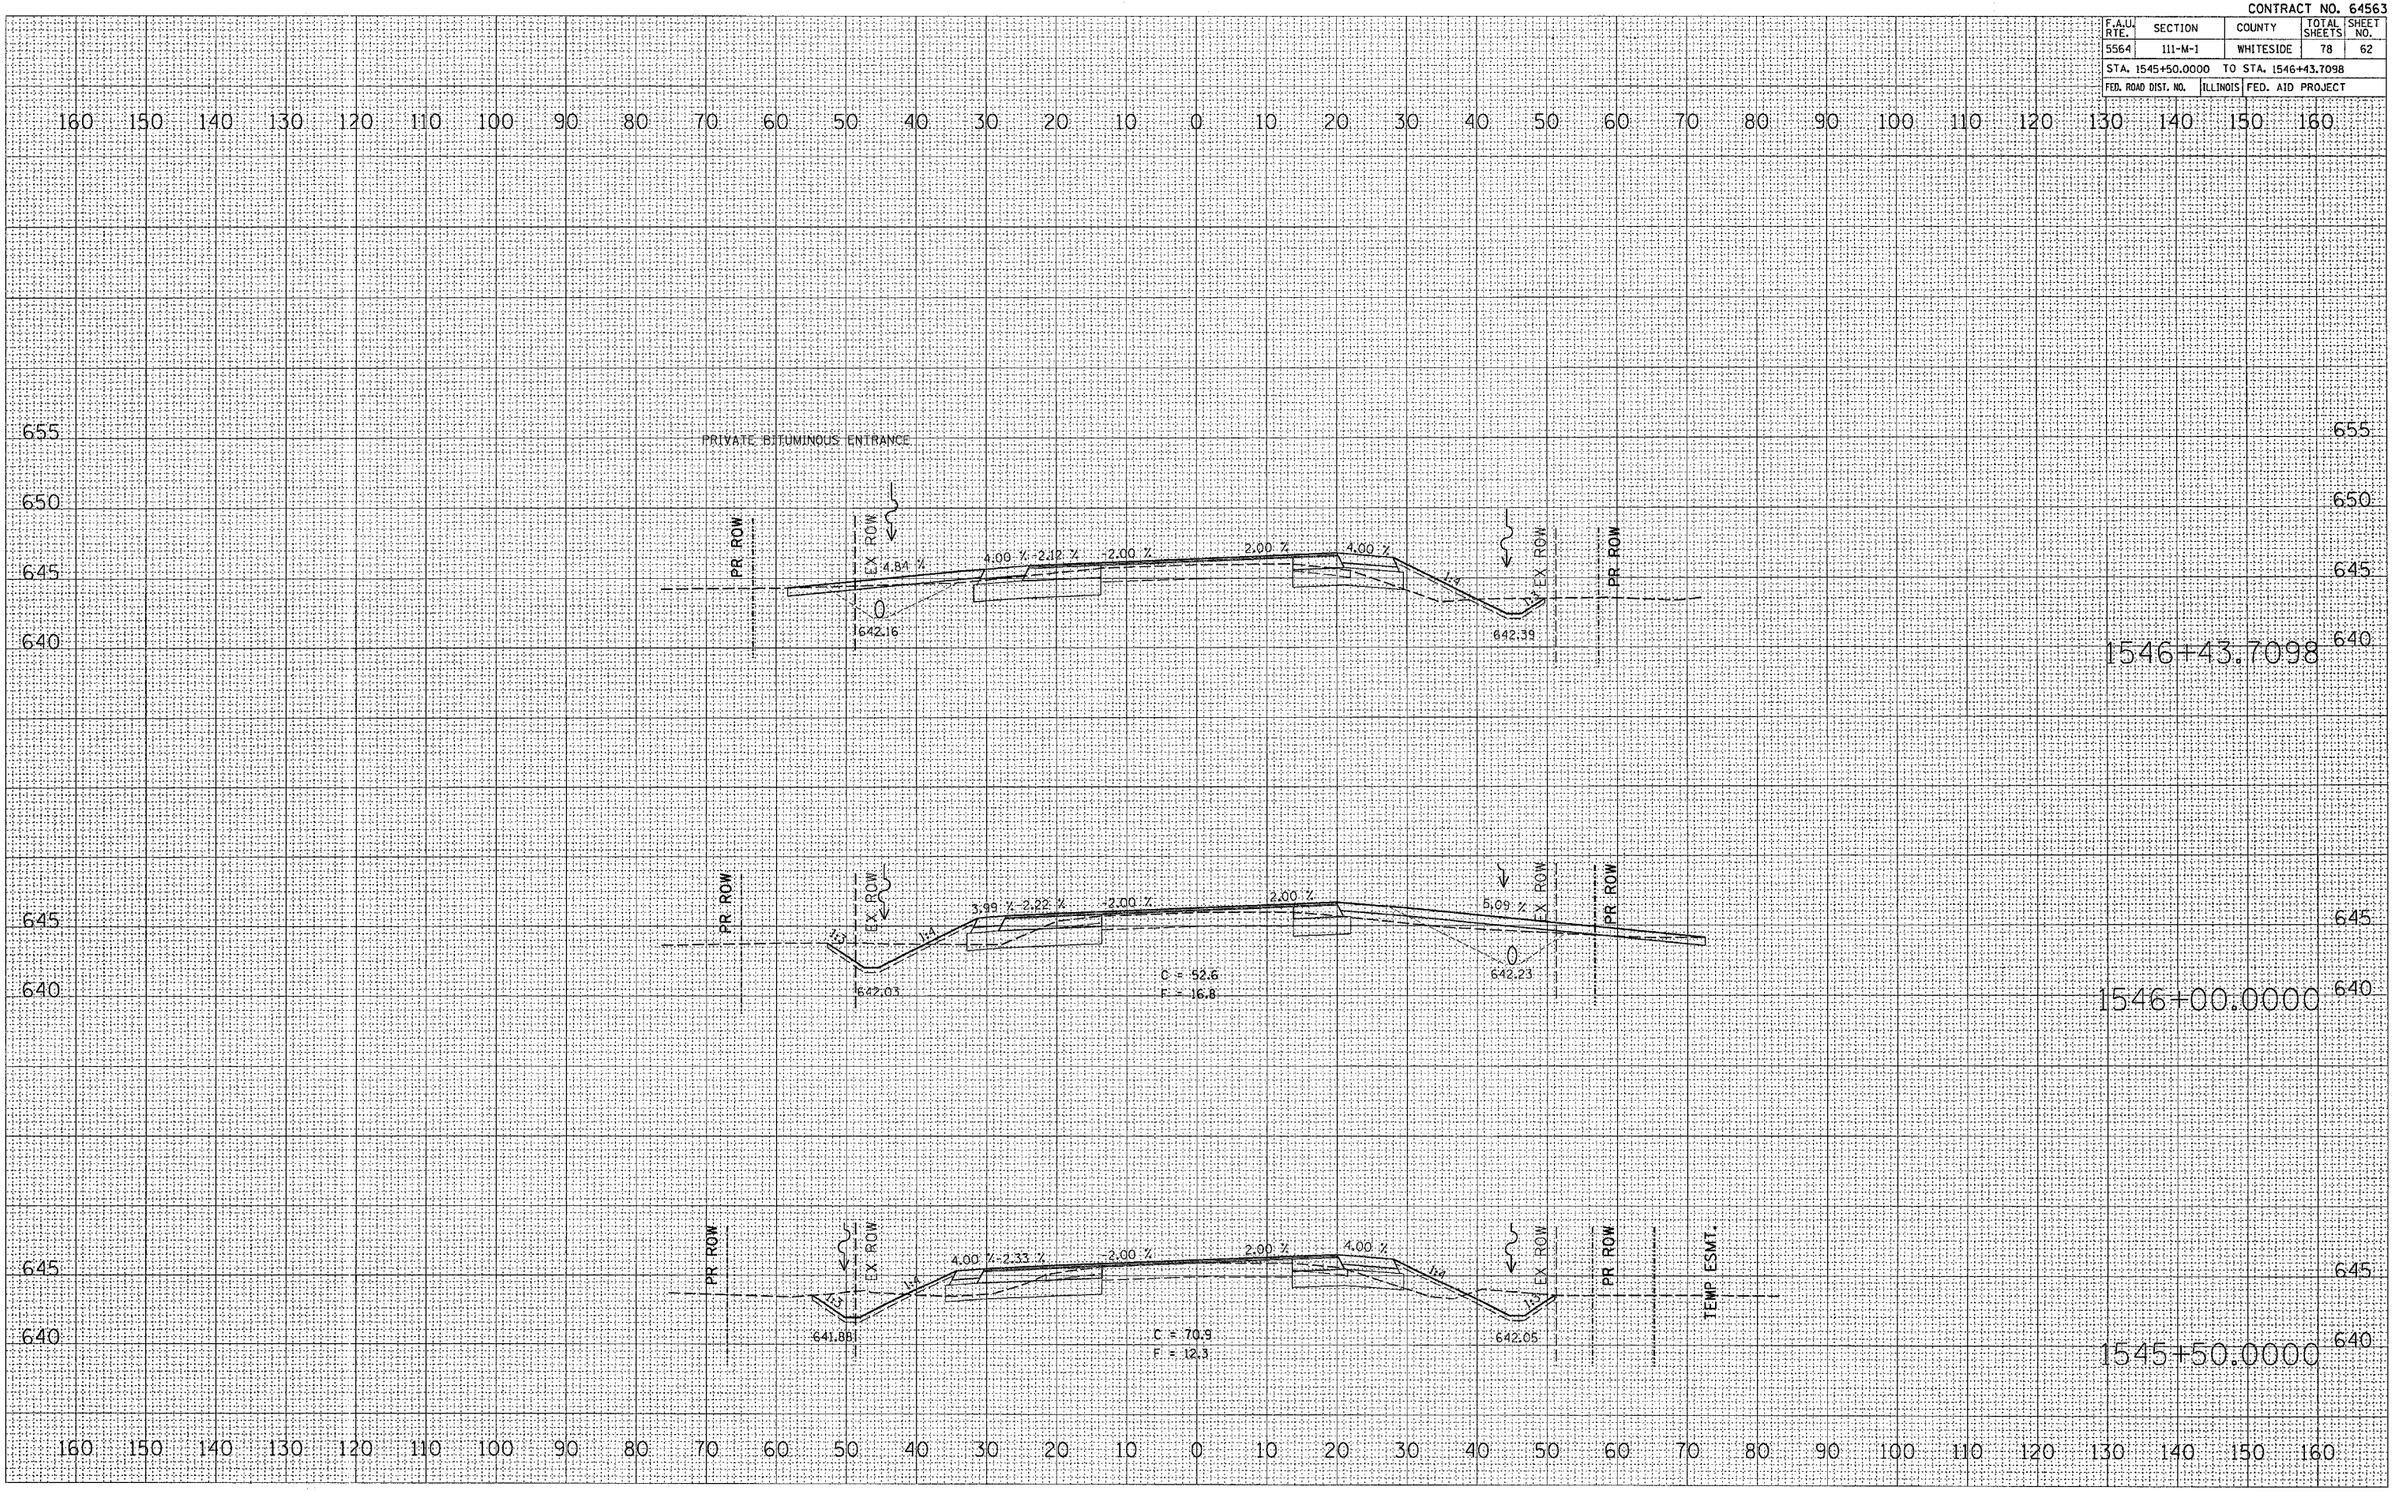

FINAL SURVEY | NOTE BOOK NO. | SURVEYED | PLOTTED | TEMPLATE | AREAS | AREAS CHECKED | BY | DATE

ORIGINAL SURVEY | NOTE BOOK NO. | SURVEYED | PLOTTED | TEMPLATE | AREAS | AREAS CHECKED | BY | DATE

PLOT DATE = Tue Aug 08 14:06:01 2006
FILE NAME = c:\projects\p207900\d07900xml.dgn
PLOT SCALE = 10.0000 ' / IN.
USER NAME = dunconfo

US 30