CONTRACT NO. 64563

F.A.U. RTE.	SECTION	COUNTY	TOTAL SHEETS	SHEET NO.
5564	111-M-1	WHITESIDE	78	77
STA. 8+75.0000		TO STA. 9+00.0000		
FED. ROAD DIST. NO.	ILLINOIS	FED. AID PROJECT		

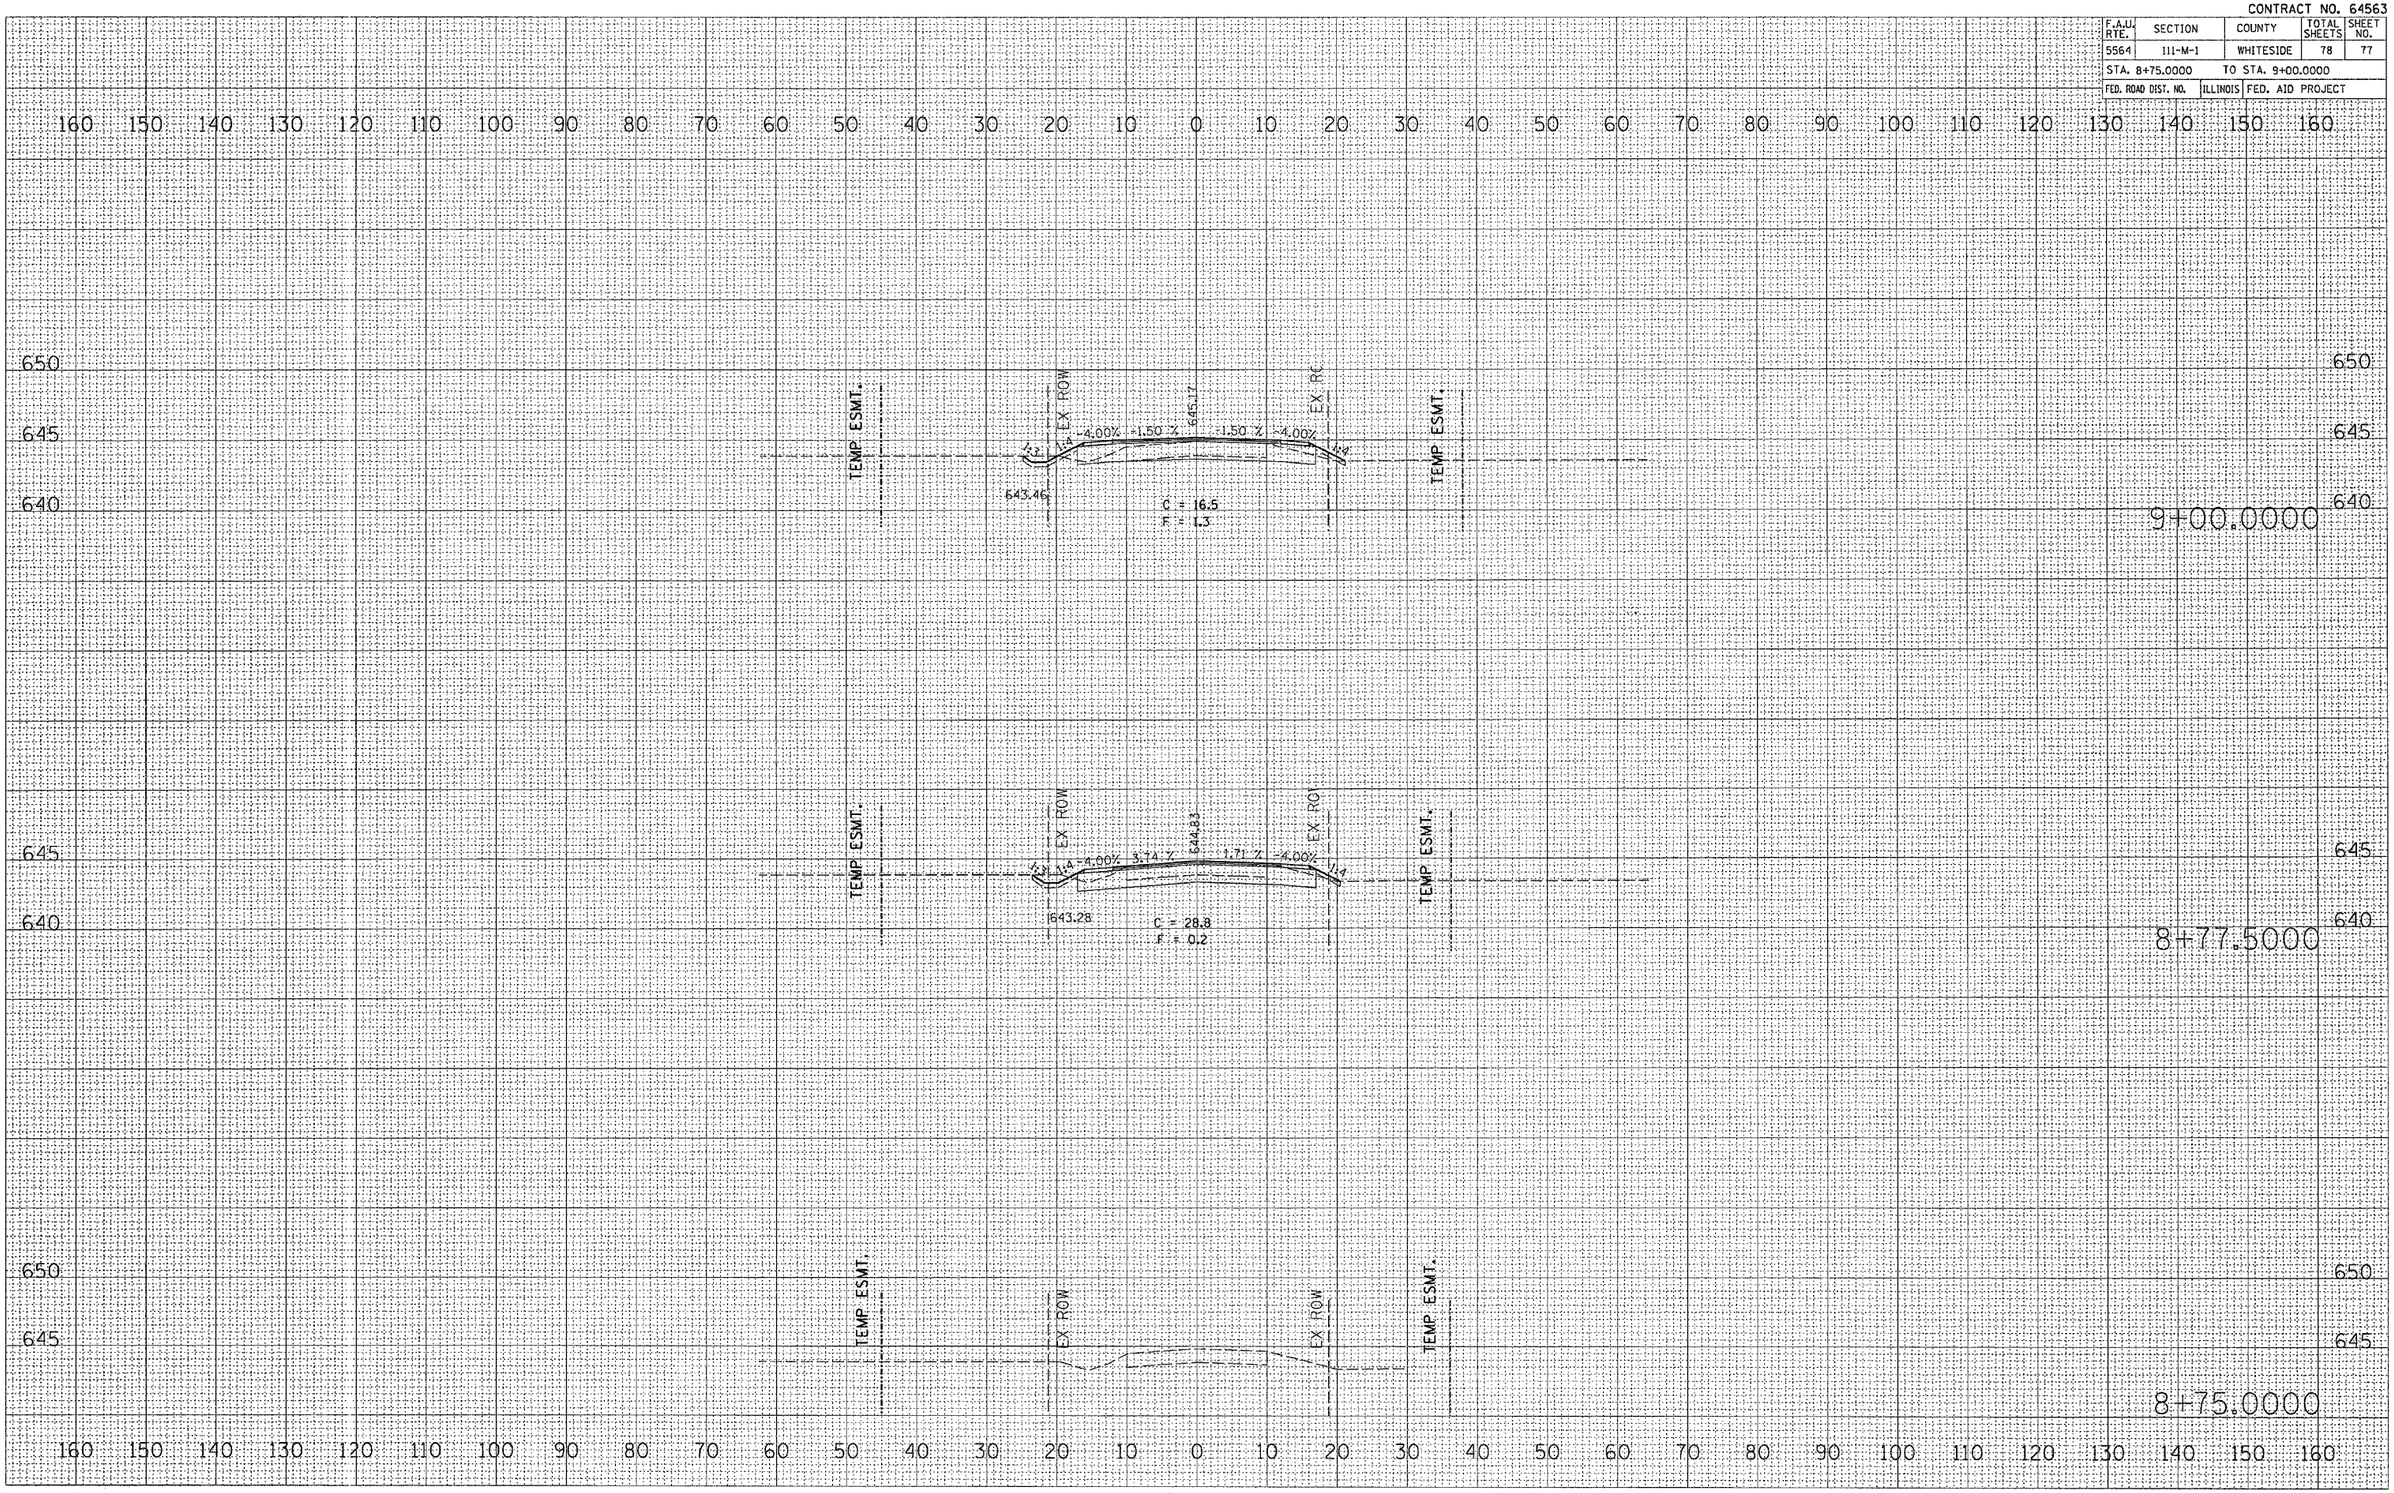

KAUFMAN STREET

FINAL SURVEY | NOTE BOOK NO. | SURVEYED | PLOTTED | TEMPLATE | AREAS | AREAS CHECKED | BY | DATE

ORIGINAL SURVEY | NOTE BOOK NO. | SURVEYED | PLOTTED | TEMPLA | AREAS | AREAS CHECKED | BY | DATE

PLOT DATE = Tue Aug 08 14:14:05 2006
FILE NAME = a:\projects\p207900\d07900ss2.dgn
PLOT SCALE = 10.0000 ' / IN.
USER NAME = duncanfa