CONTRACT NO. 64602

F.A.I. RTE.	SECTION	COUNTY	TOTAL SHEETS	SHEET NO.
80	37-1HBR-1	HENRY	133	102
STA. 37+50.0000		TO STA. 38+65.8780		
FED. ROAD DIST. NO.	ILLINOIS	FED. AID PROJECT		

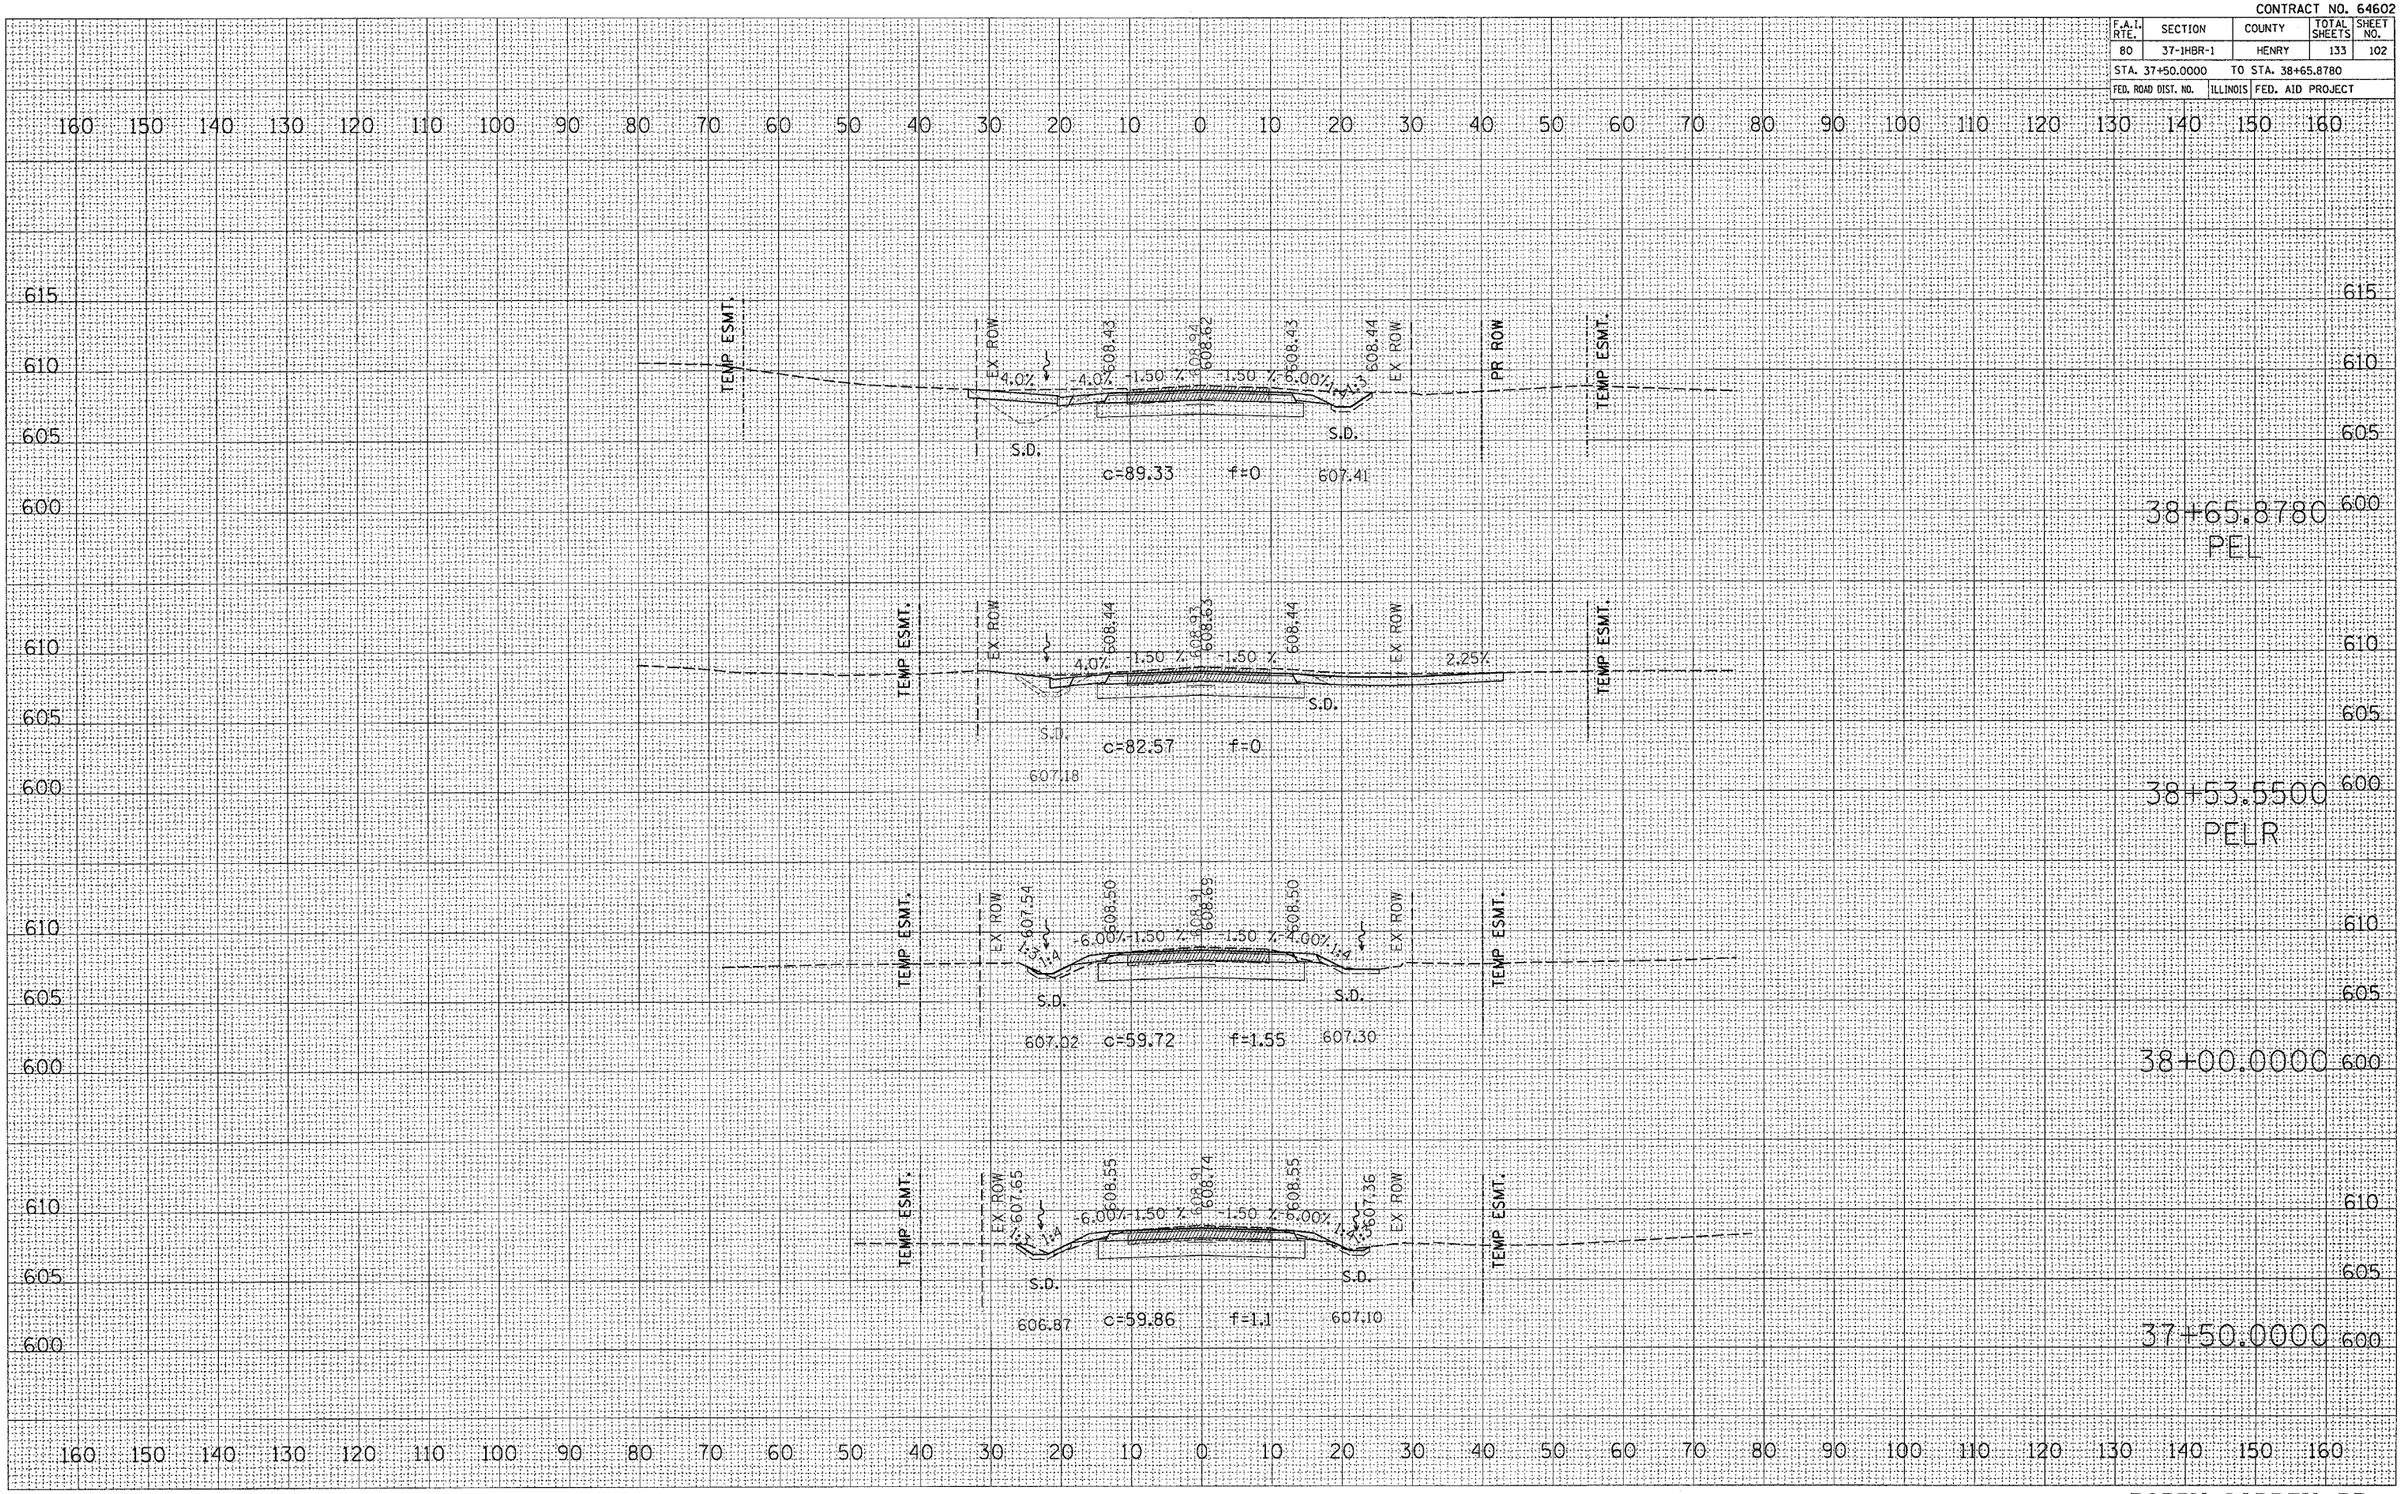

POPPY GARDEN RD