F.A.P RTE.	SECTION	COUNTY	TOTAL SHEETS	SHEET NO.
315	(34-6,55-1)	HANCOCK/ McDONOUGH	433	95
STA. 1369+00		TO STA.1399+00		
FED. ROAD DIST. NO.	ILLINOIS	FED. AID PROJECT		

STATE CONTRACT NO. 68206

LEGEND

- DIRECTION OF TRAFFIC FLOW
- ROAD CLOSED (TYPE III BARRICADE)
- TEMPORARY CROSSOVER (BY OTHERS)

N

REFER TO DETAIL FOR TRAFFIC CONTROL AND PROTECTION, STANDARD 701416 (SPECIAL) FOR CROSSOVER UTILIZATION DETAILS

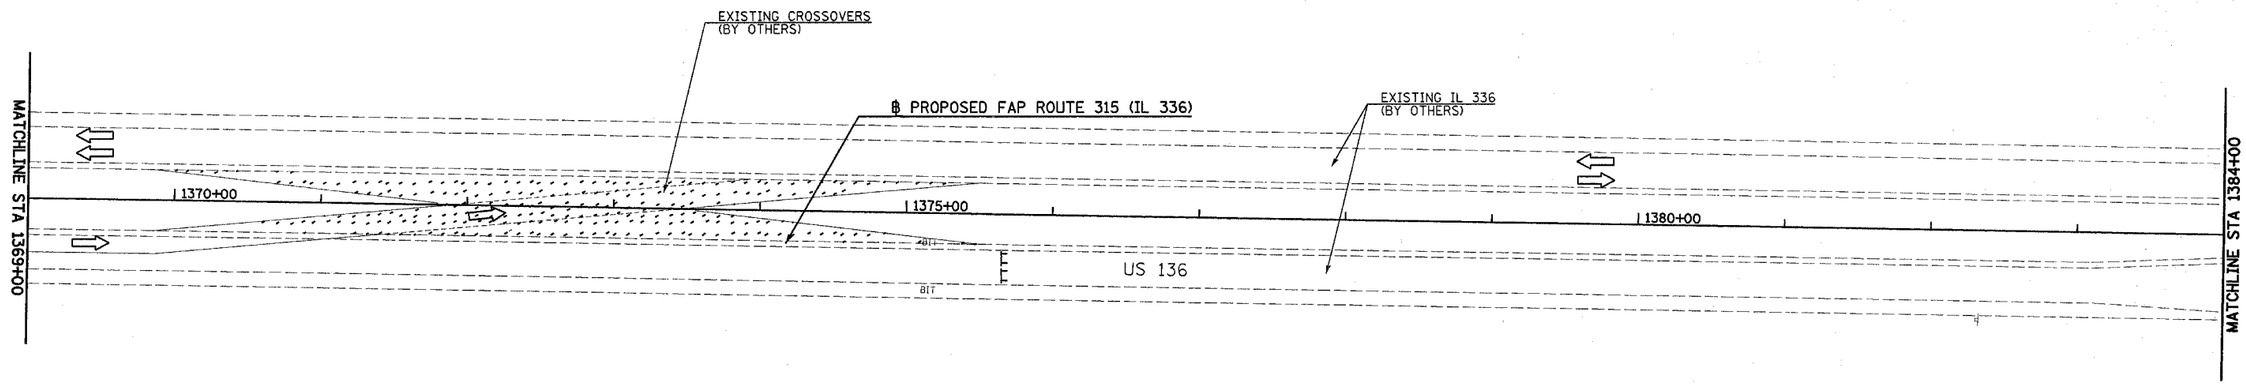

50 25 0 50 100
SCALE IN FEET

N

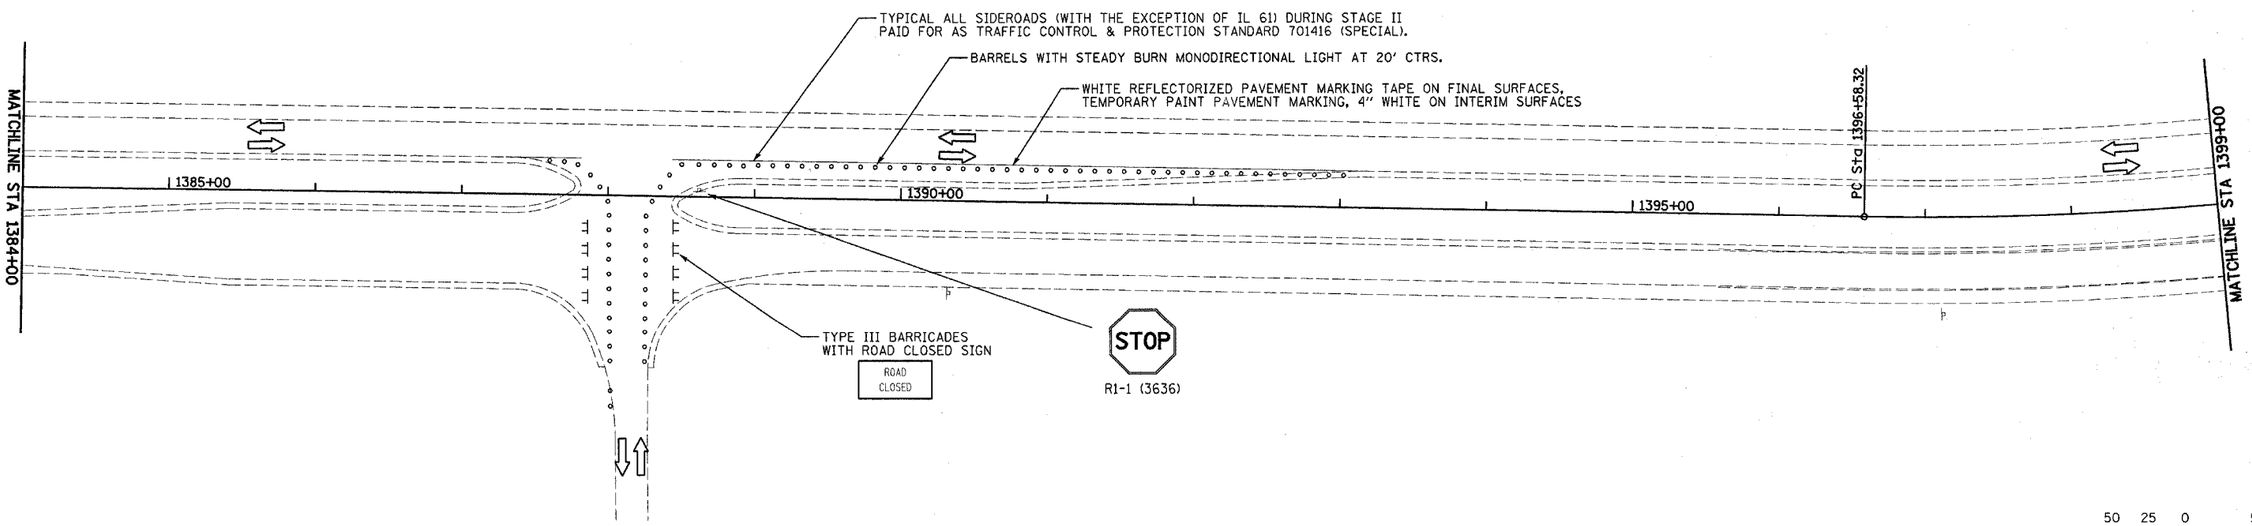

50 25 0 50 100
SCALE IN FEET

TEMPORARY RELOCATION OF SIGNS TO BE INCLUDED IN THE COST OF TRAFFIC CONTROL & PROTECTION STANDARD 701416 (SPECIAL)

MAINTENANCE OF TRAFFIC (STAGE 2) PLAN – FAP ROUTE 315 (IL 336) STA 1369+00 TO STA 1399+00

PLAN		BY	DATE
NOTE BOOK NO.	SURVEYED / PLOTTED / ALIGNMENT CHECKED / RT. OF WAY CHECKED / CADD FILE NAME		

PROFILE		BY	DATE
NOTE BOOK NO.	SURVEYED / PLOTTED / GRADES CHECKED / BLDG. NOTED / STRUCTURE NOTATIONS CHKD		

Plot Date: 7/18/2006
Plot Time: 3:56:00 PM
Plotted By: bachmfdt
Pen Table: idot.tbl
Filename: I:\03033\cad\t\construction_plans\06_ca205pp369.dgn