CONTRACT NO. 74147

F.A.P. RTE.	SECTION	COUNTY	TOTAL SHEETS	SHEET NO.
758	3BR-1	MOULTRIE	24	20

STA. 67+00.00 TO STA. 67+50.00

FED. ROAD DIST. NO. | ILLINOIS | FED. AID PROJECT

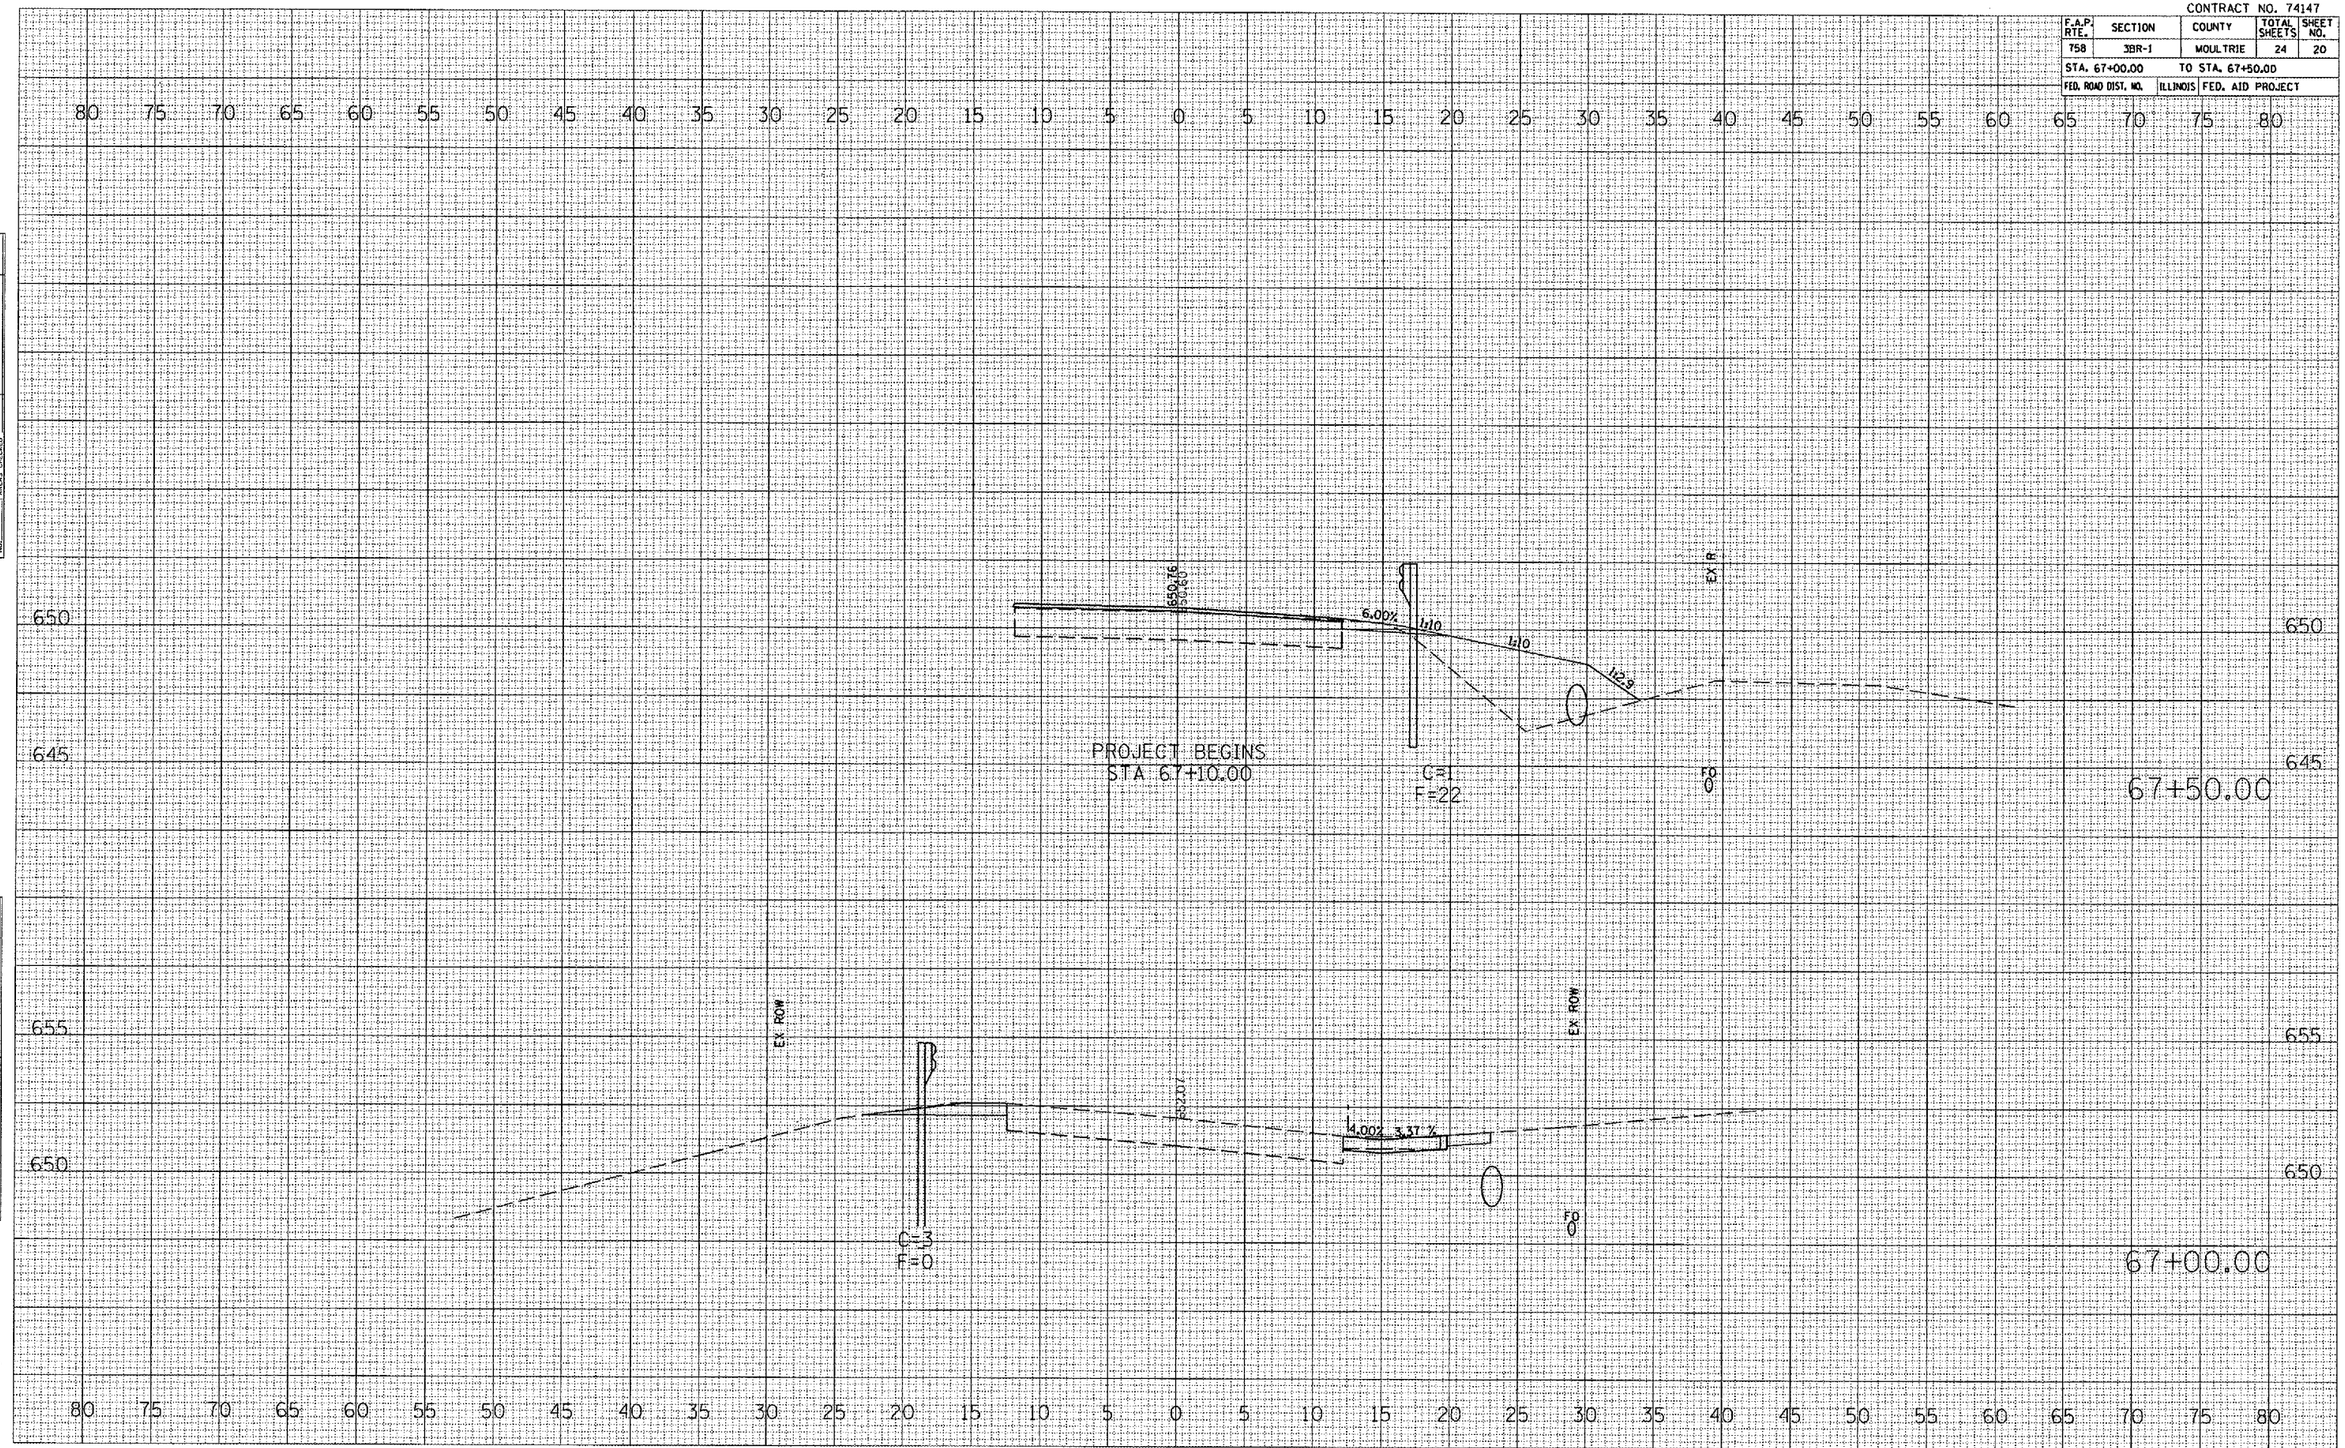

FINAL SURVEY | NOTE BOOK NO. | SURVEYED | PLOTTED | TEMPLATE | AREAS | AREAS CHECKED | BY | DATE

ORIGINAL SURVEY | NO. | SURVEYED | PLOTTED | AREAS | AREAS CHECKED | BY | DATE

PLOT DATE : 10/20/2006
FILE NAME : c:\projects\d505203 (v8)\subsit
PLOT SCALE : 10.5882 ' / IN.
USER NAME : kmgarb

BLANK, WESSELINK, COOK & ASSOCIATES ENGINEERS - CONSULTANTS DECATUR, ILLINOIS

F.A.P. 758 (IL RTE. 32) SECTION 3BR-1

MOULTRIE COUNTY