F.A. RTE.	SECTION	COUNTY	TOTAL SHEETS	SHEET NO.
___	94-F3000-05-BT	COOK	102	95

IDOT PROJECT NO. TE-D001 (610)

CENTENNIAL TRAIL

CONTRACT NO. 83859

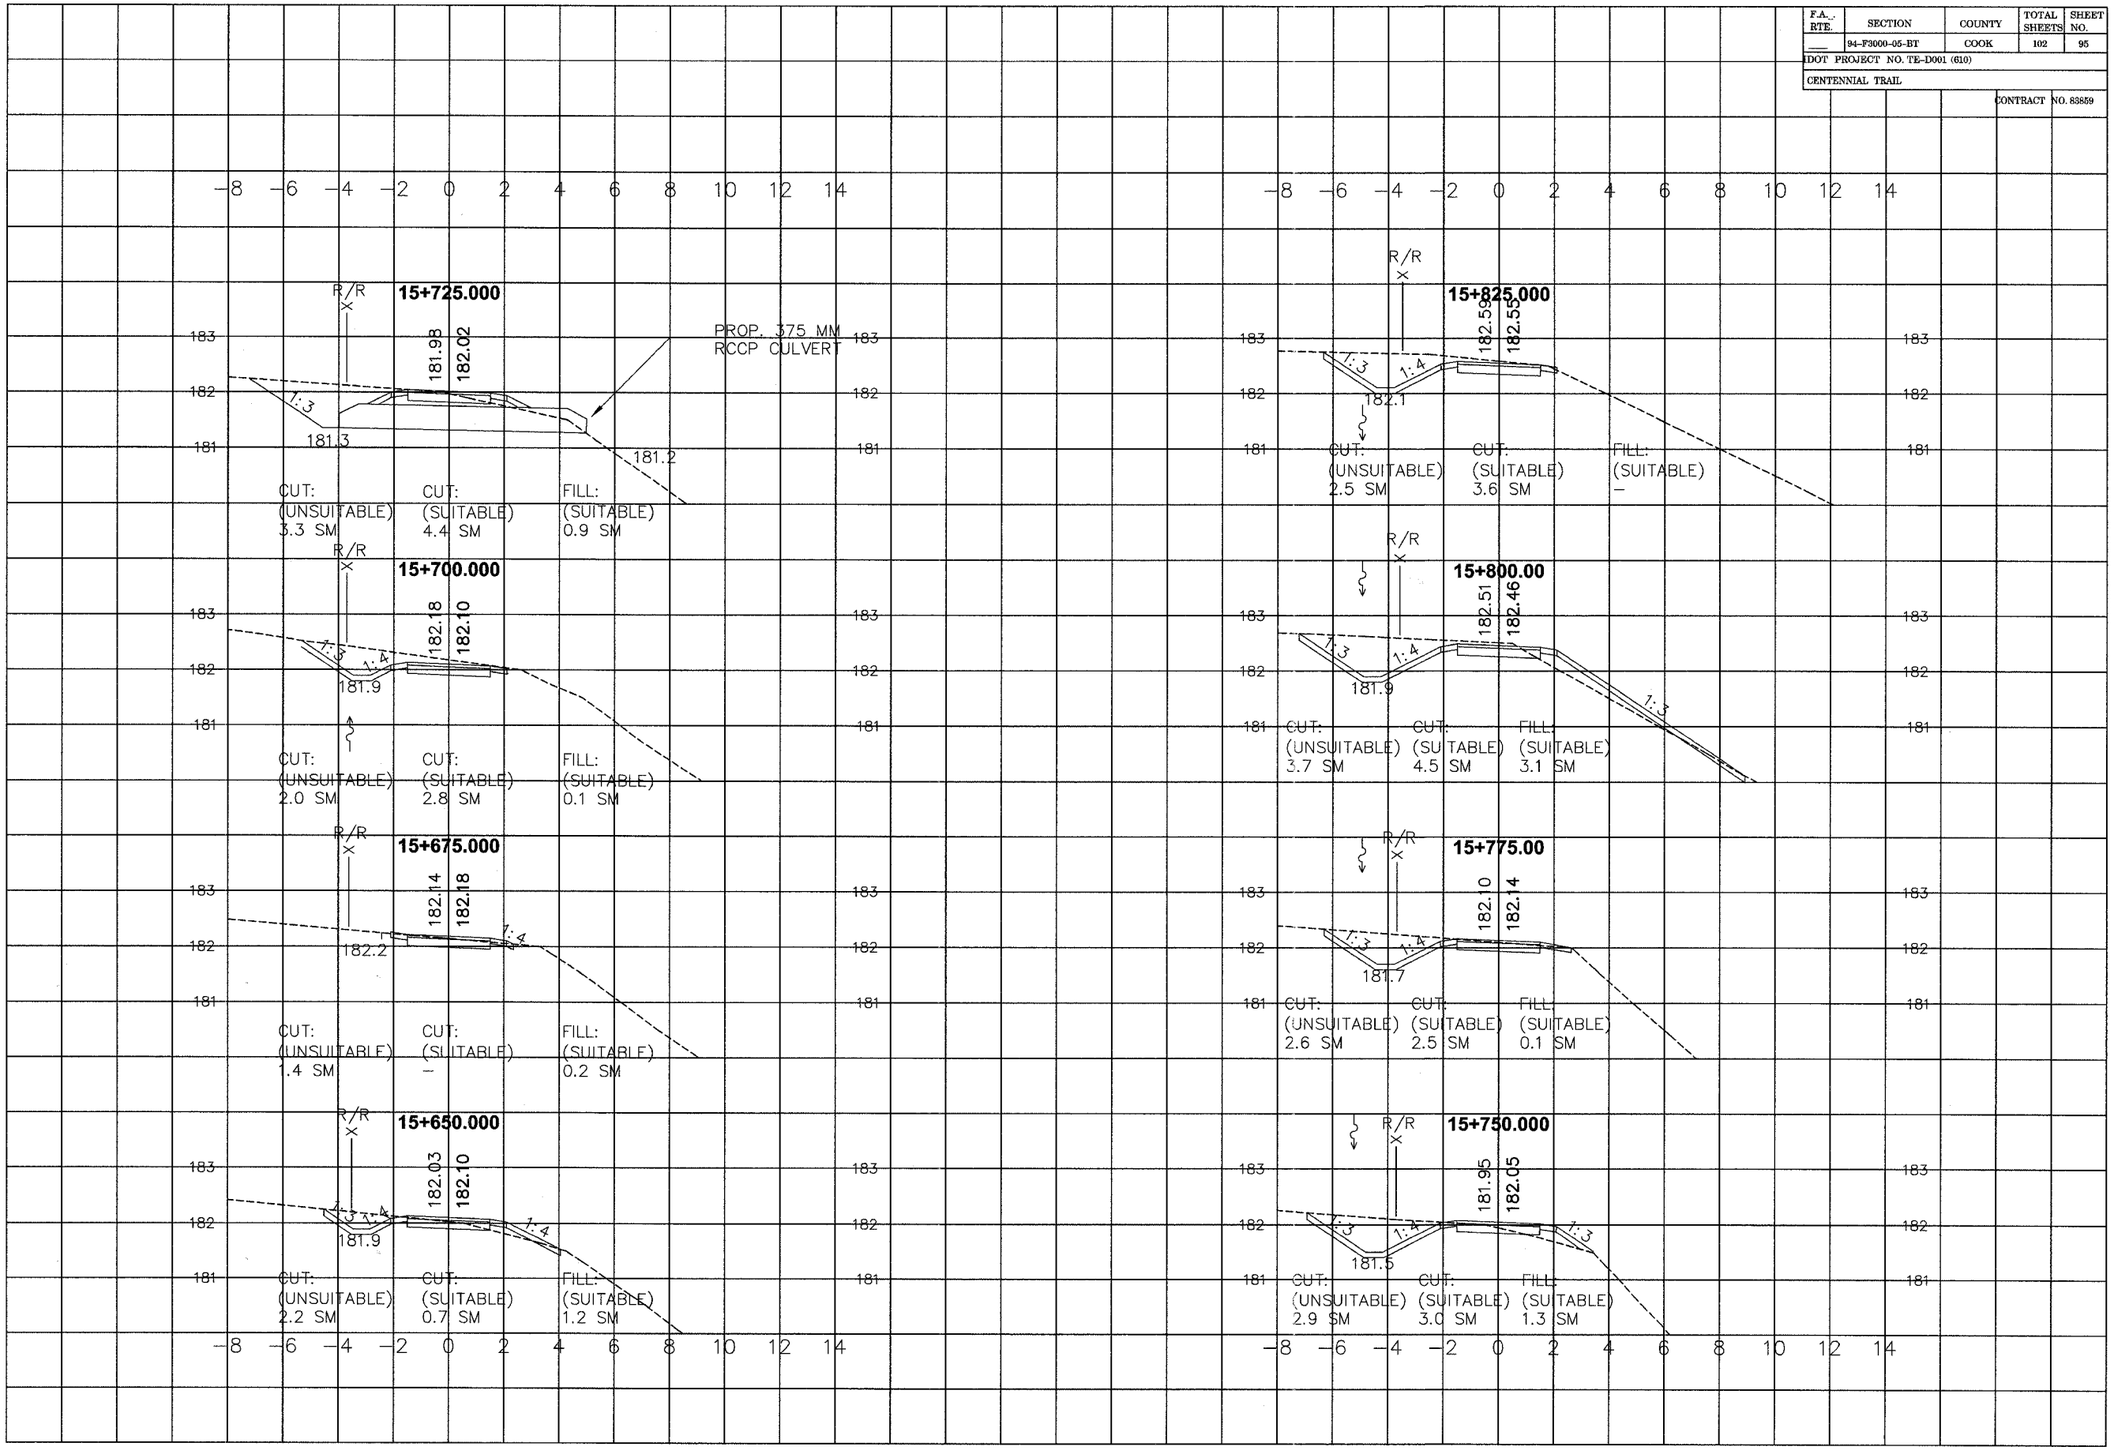

FINAL SURVEY — NOTE BOOK NO. — SURVEYED — PLOTTED — TEMPLATE — AREAS — AREAS CHECKED — BY — DATE

ORIGINAL SURVEY — NOTE BOOK NO. — SURVEYED — PLOTTED — TEMPLATE — AREAS — AREAS CHECKED — BY — DATE