PLOT DATE = 8/30/2006
FILE NAME = I:\ILRTE19\Bloomingdale\Proposed_Plans_Rev Geom\XSEC\IL19_XS_Sheet.dgn
PLOT SCALE = #SCALE#
USER NAME = #USER#

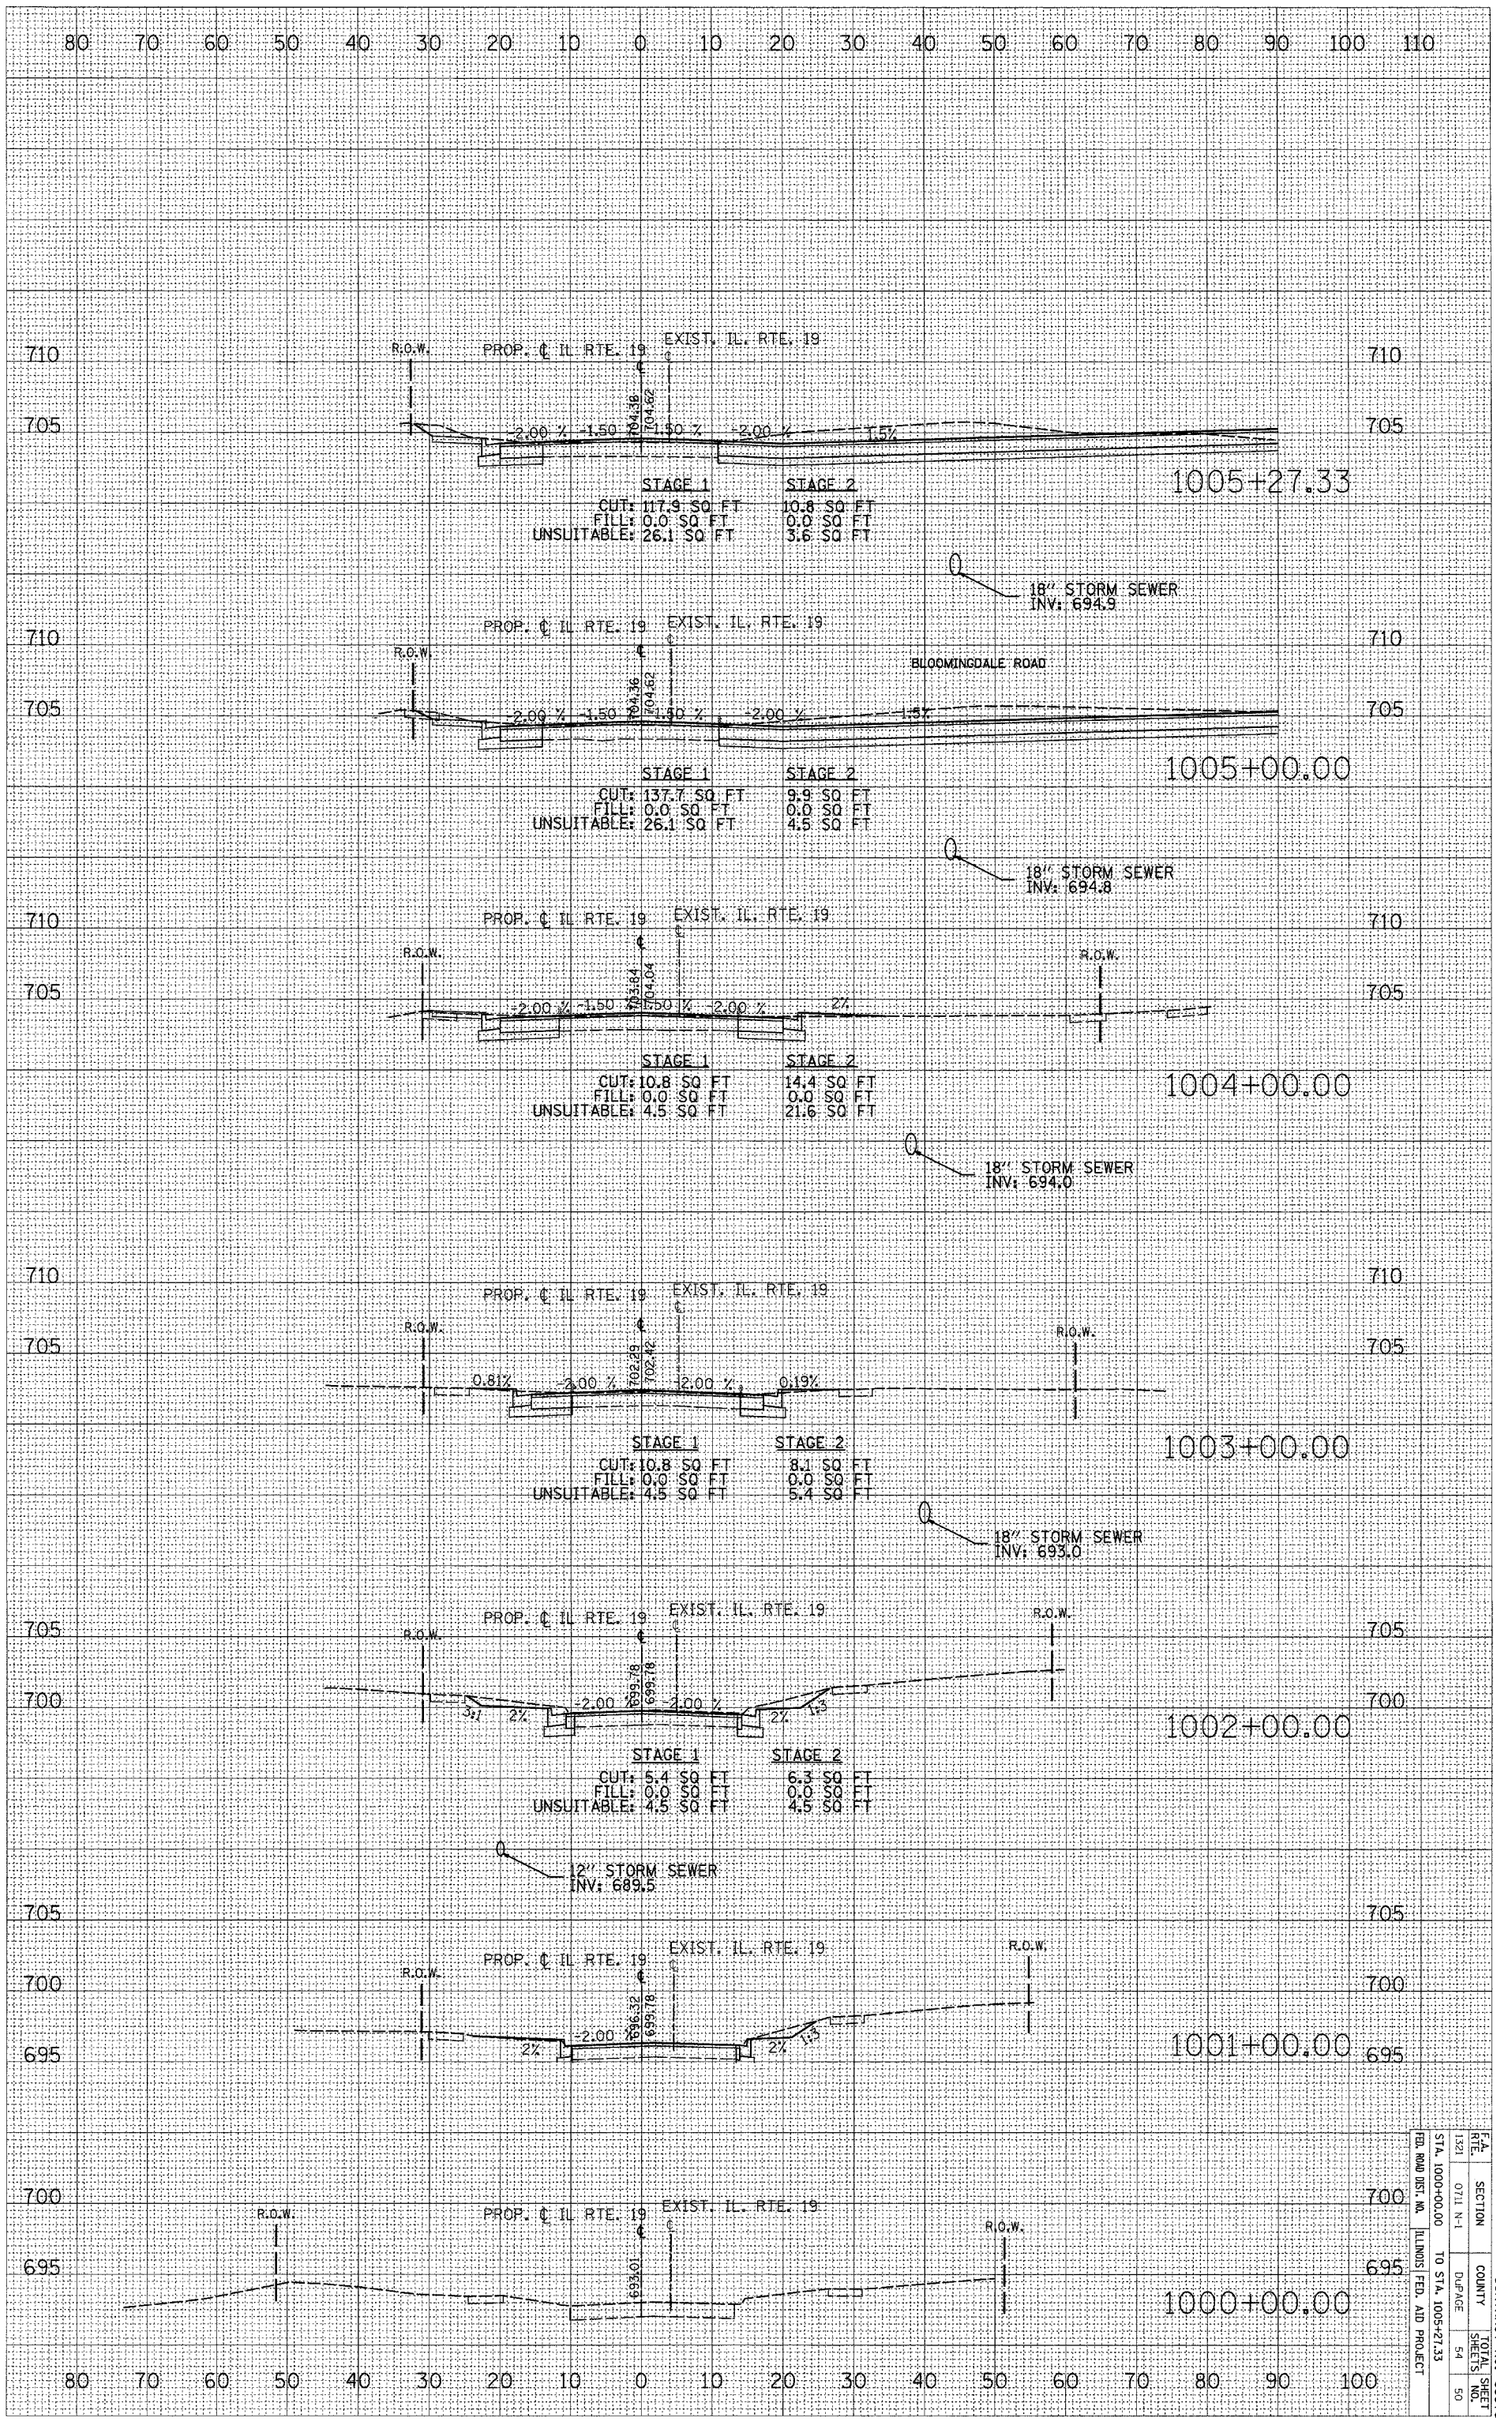

F.A. RTE.	SECTION	COUNTY	TOTAL SHEETS	SHEET NO.
1321	OTII N-1	DuPAGE	54	50

STA. 1000+00.00 TO STA. 1005+27.33

FED. ROAD DIST. NO. ILLINOIS FED. AID PROJECT

CONTRACT NO. 83876